
Lot 8 Fawnwood

PRESSURE MANIFOLD DESIGN

ATTACHMENT TO P.D.#_____

TAX MAP #_____

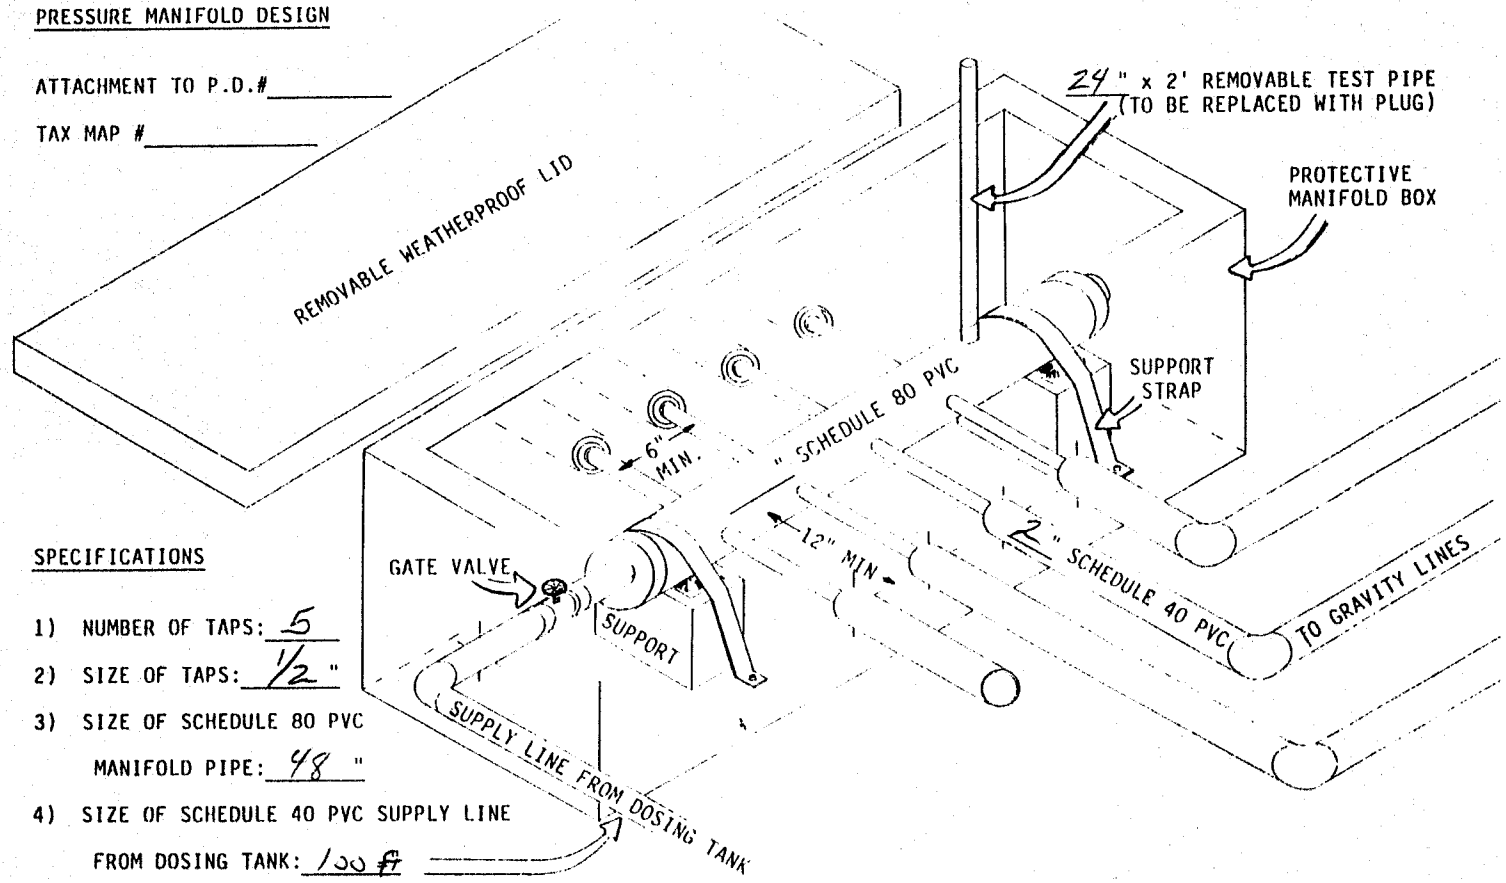

SPECIFICATIONS

1) NUMBER OF TAPS: 5
2) SIZE OF TAPS: 1/2 "
3) SIZE OF SCHEDULE 80 PVC MANIFOLD PIPE: 48 "
4) SIZE OF SCHEDULE 40 PVC SUPPLY LINE FROM DOSING TANK: 100 ft