07120

IREDELL COUNTY HEALTH DEPARTMENT

(SEPTIC TANK) IMPROVEMENTS PERMIT AND CERTIFICATE OF COMPLETION
(Ground Absorption Sewage Disposal System -- G. S. Chapter 130-Article 13C)

OWNER OR CONTRACTOR GREGORY TODD KERLEY DATE 10-26-87 PERMIT NO. ______

PHONE: Business ______ Home ______

LOCATION Hwy 115N - T.L. on Scottsdale Rd - cross old 115 - T.L. on [illegible] T.R. on [illegible] + T.R. on Friendly Circle - house at end. S. R. No. ______


SUBDIVISION NAME WOODROSE PARK LOT NO. 73 SECTION OR BLOCK NO. ______

House (✓) Mobile Home ( ) Business ( ) Other ______

No. Bedrooms 2	No. Bathrooms 2	Character & Porosity of Soil Prov. Suitable.
Garbage Disposal Unit	Yes (✓) No ( )	Percolation Rate .4 gal/sq. ft.
Auto. Dishwasher	Yes (✓) No ( )	Topography 2-6%
Auto. Wash. Machine	Yes (✓) No ( )	Depth to Water Table 10'+
Site Suitable	Yes (✓) No ( )	Rock or other impervious formations none observed.

Lot Area 24,000 sq. ft.

______ Basement with Plumbing ______ Basement without Plumbing ✓ No Basement

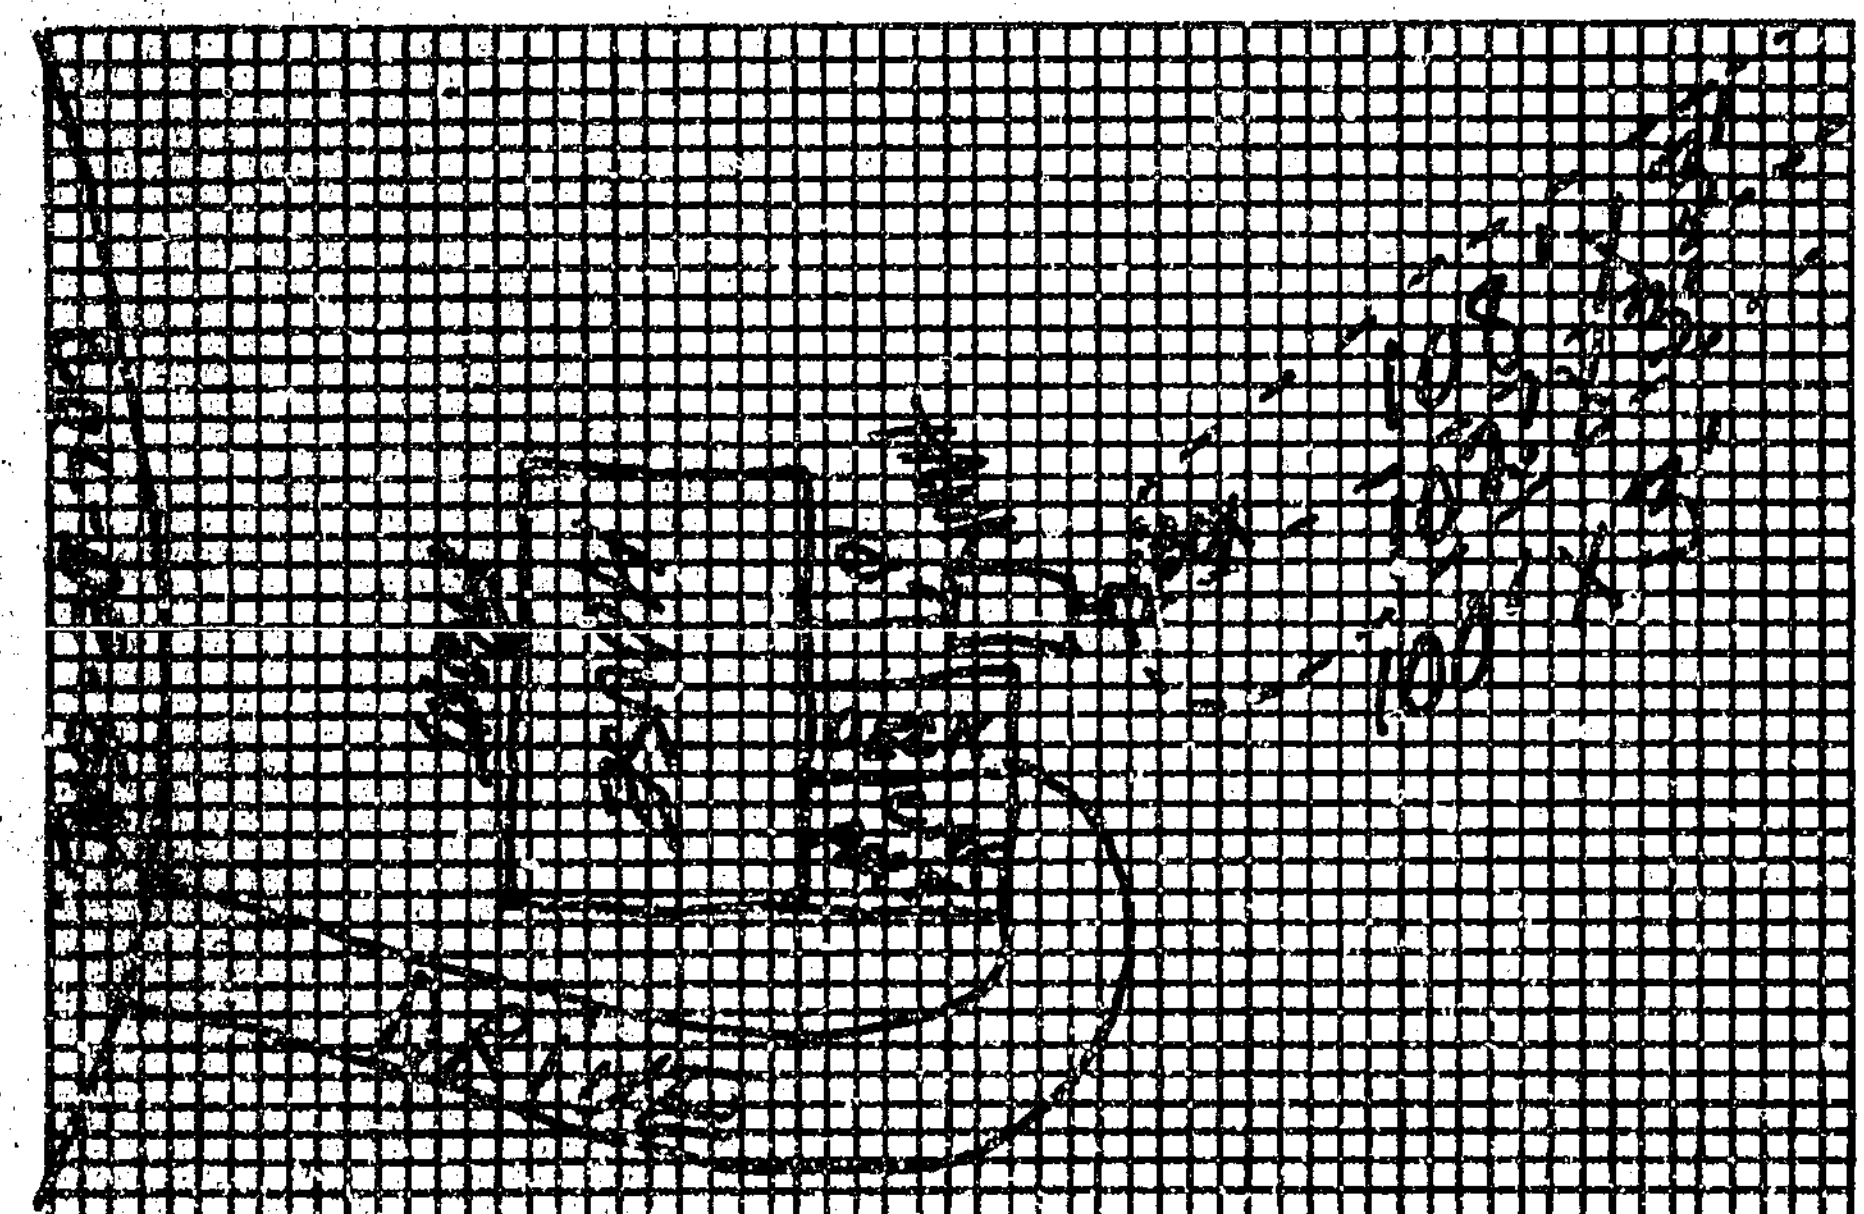

Plot of System

Size of Tank 1250 Gals.

Nitrification Field: 3

No. of Lines 3

Sq. Ft. 900+ Linear Ft. 300+

Depth of Stone in Lines 12"+

Water Supply: Individual ( )

Public (✓)

Installed by James Hudler

I understand and agree to install septic tank system as specified on this Improvements Permit.

Signed: ______

IMPROVEMENTS PERMIT BY Steve Brown

COMMENTS: ______

CERTIFICATE OF COMPLETION BY Steve Brown DATE 10-26-87

EXISTING SYSTEM CHECKED BY: ______ DATE ______

CONSTRUCTION MUST COMPLY WITH ALL OTHER APPLICABLE STATE AND LOCAL REGULATIONS.

Permit is VOID if any unauthorized changes are made in installation of system and/or if any false information is supplied in making Improvements Permit.

Health Dept. Copy: White Inspection Dept. Copy: Yellow Sanitarian's Copy: Pink Owner's Copy: Gold