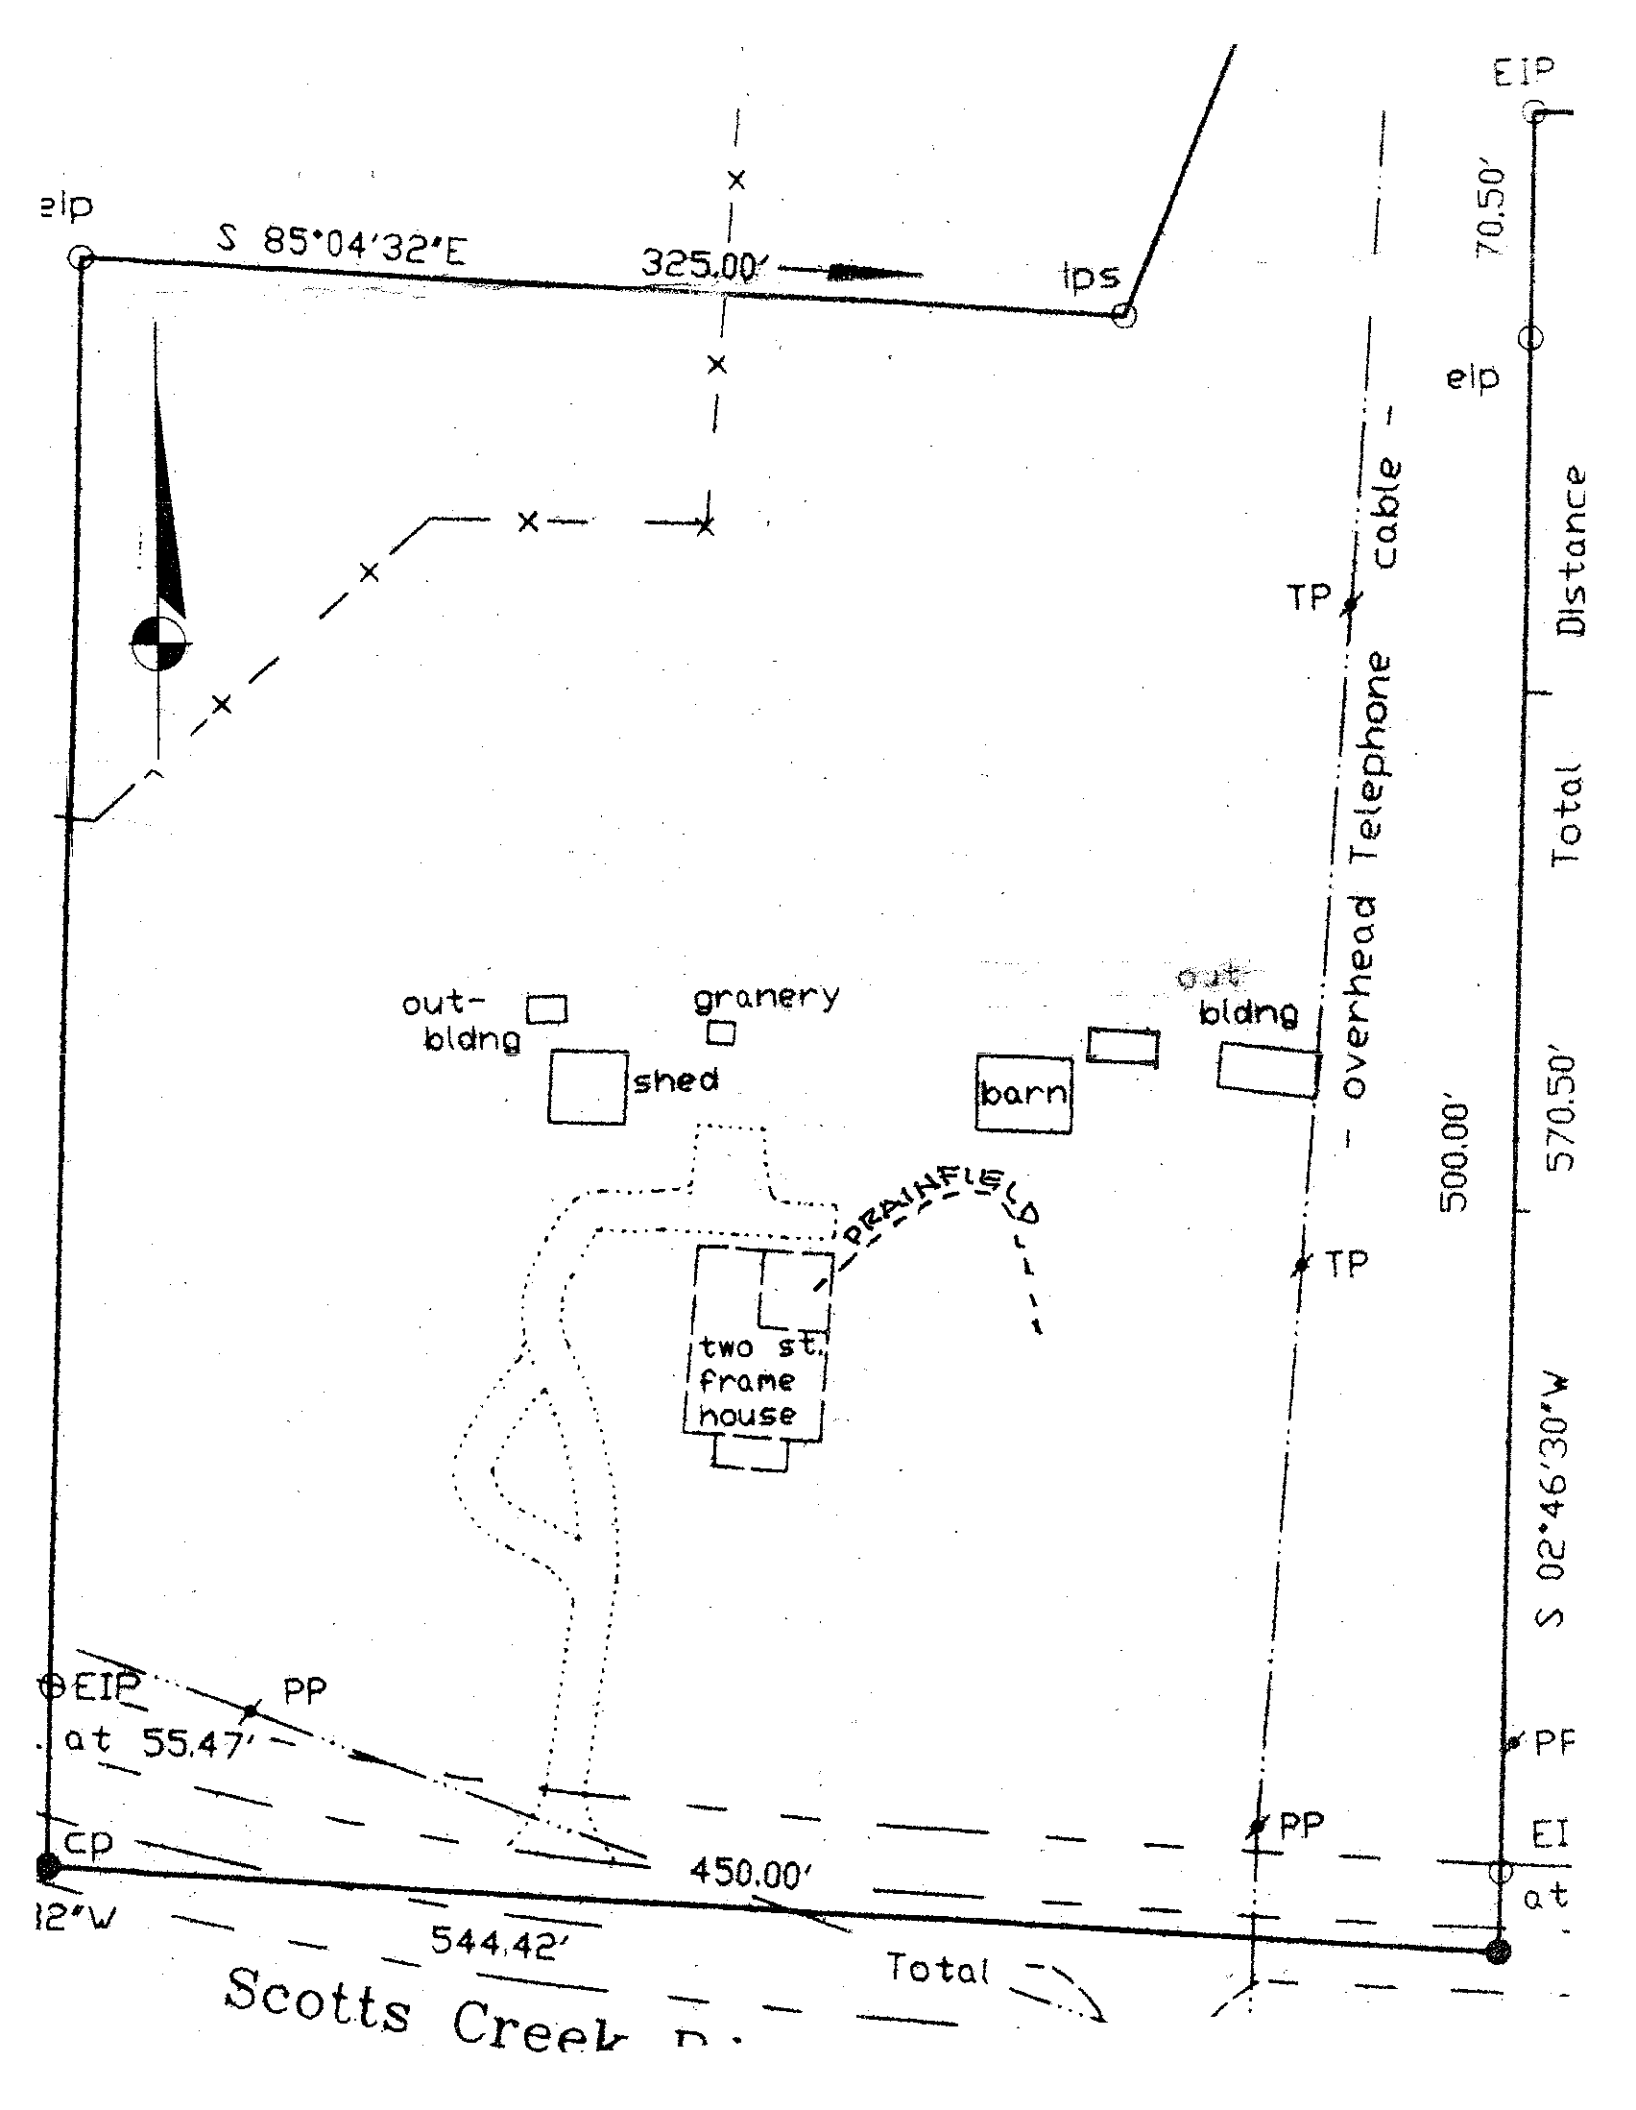

EIP
70.50'
elp
S 85°04'32"E
325.00'
ips
Distance
Total
570.50'
500.00'
Cable -
overhead Telephone
TP
out-
bldng
granery
shed
barn
out
bldng
PRAIRIFIELD
TP
two st.
frame
house
S 02°46'30"W
EIP
PP
at 55.47'
PP
PF
EI
at
cp
450.00'
12"W
544.42'
Total
Scotts Creek