
Roof

Acknowledgement Of
Plans Submittal ONLY!

Date 5-11-04

Date 5-11-04

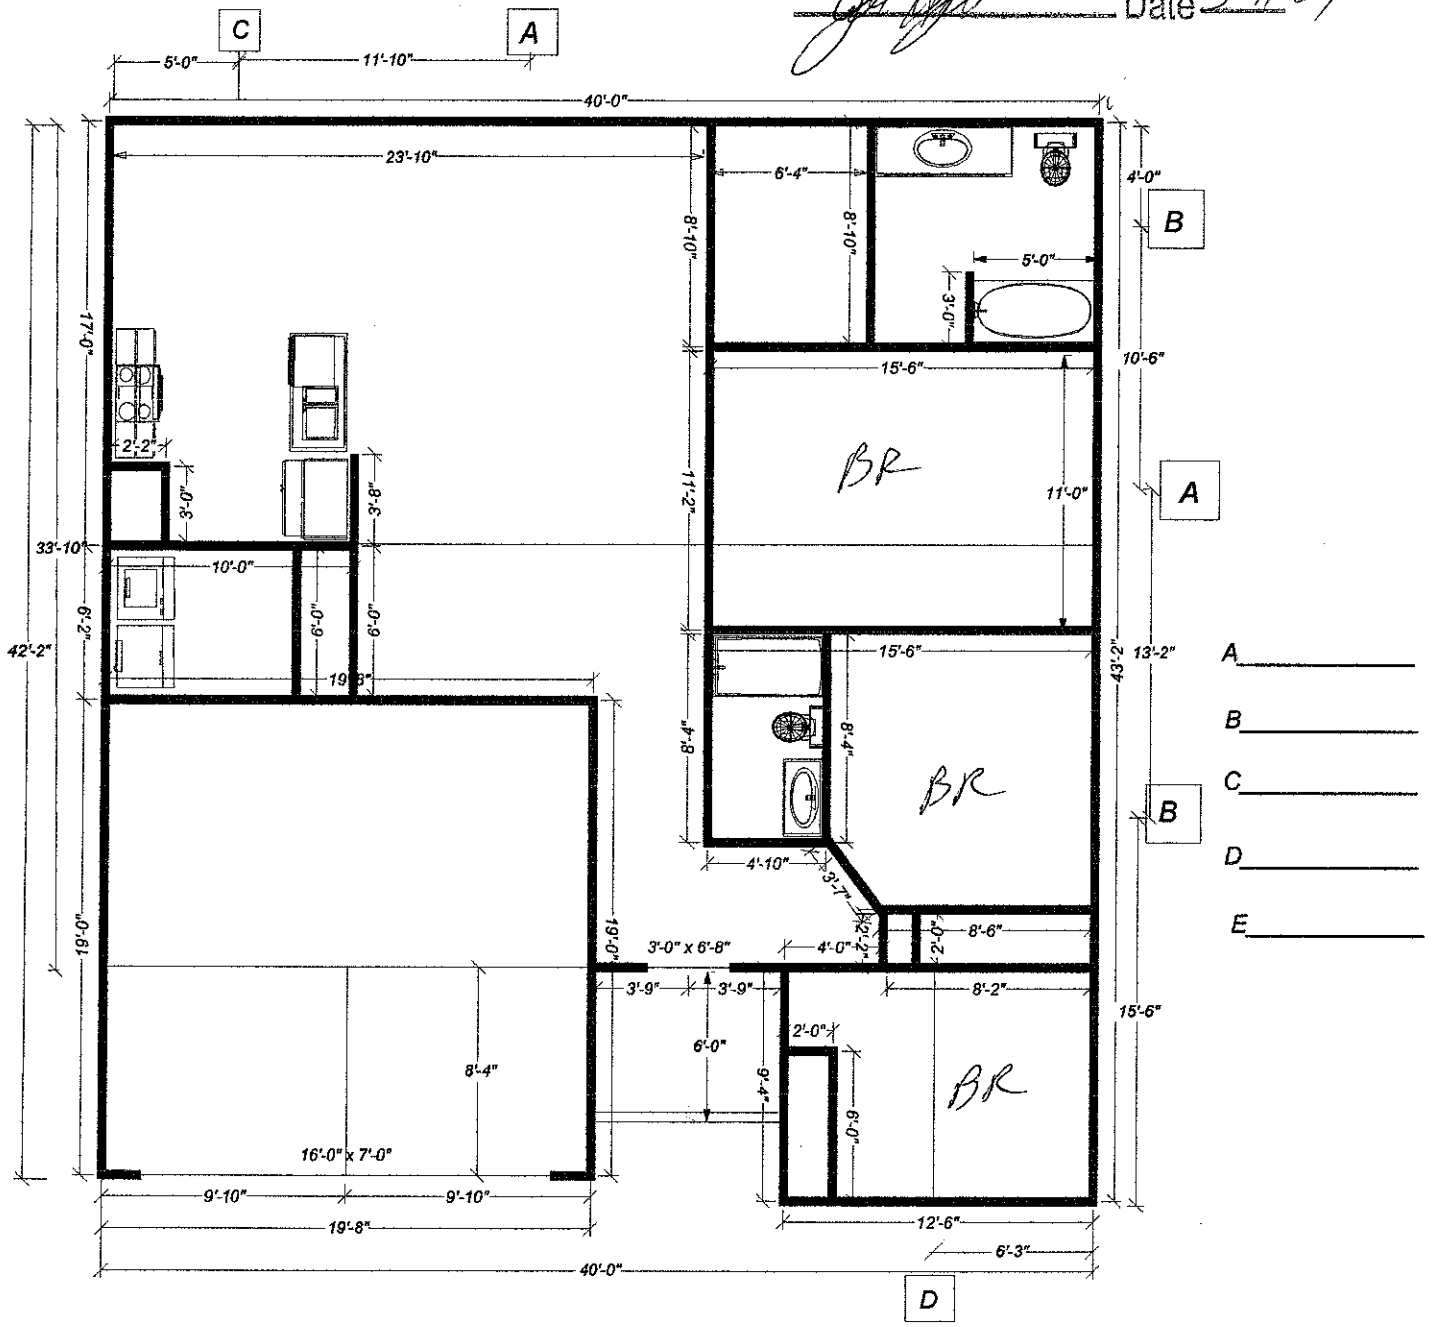

A _____

B _____

C _____

D _____

E _____