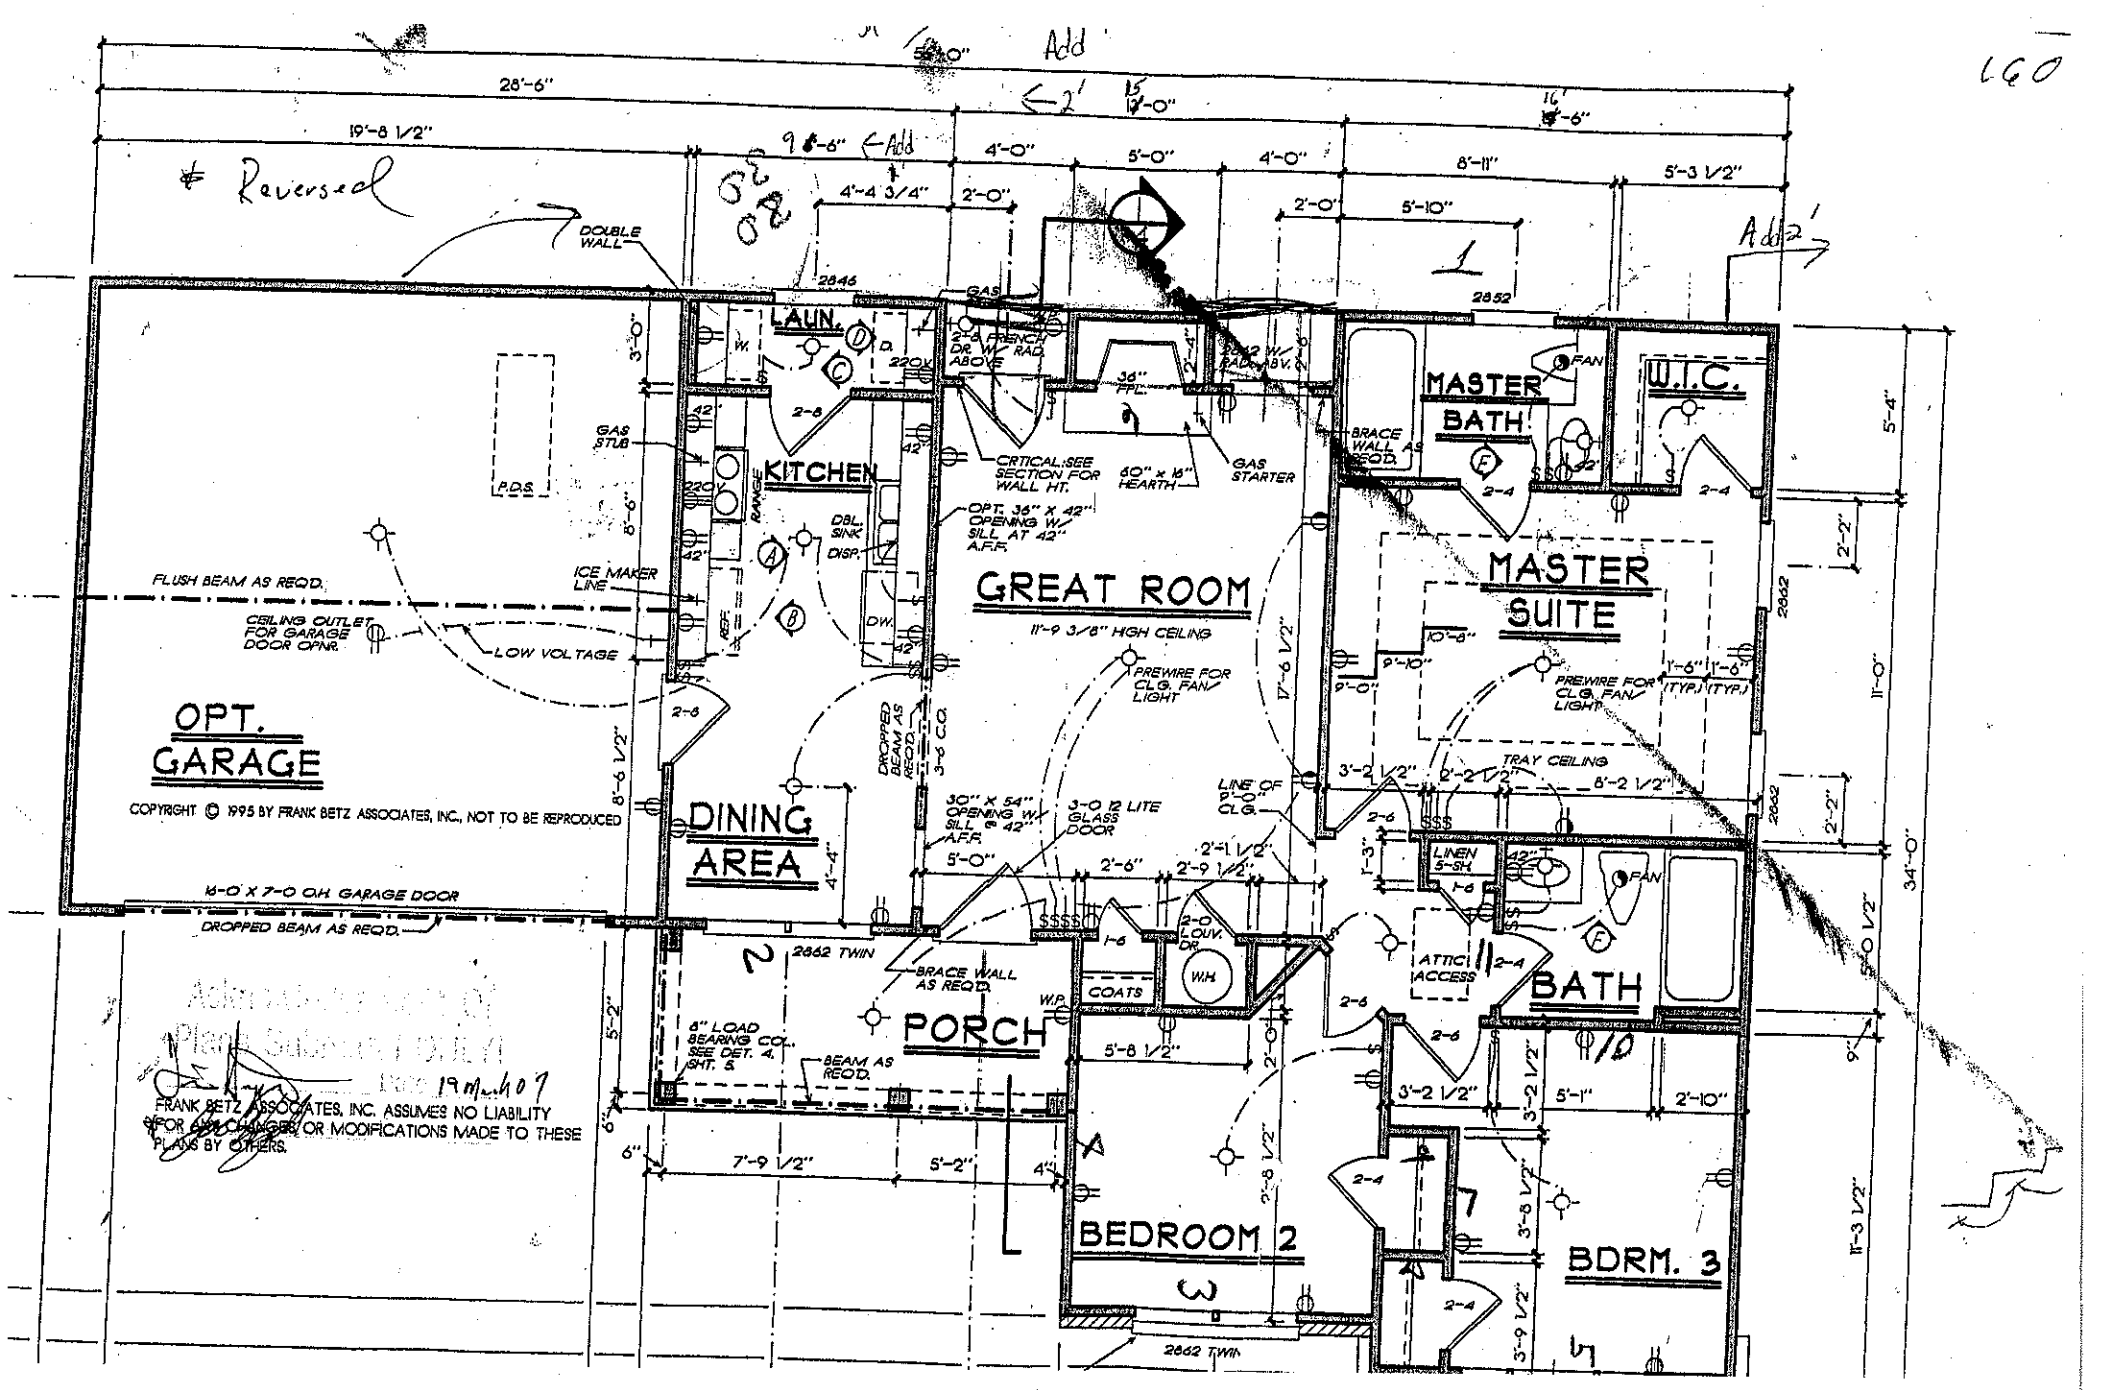

OPT. GARAGE
DINING AREA
KITCHEN
GREAT ROOM
11'-9 3/8" HIGH CEILING
MASTER SUITE
MASTER BATH
W.I.C.
BATH
LAUN.
PORCH
BEDROOM 2
BDRM. 3
DOUBLE WALL
FLUSH BEAM AS REQ'D.
CEILING OUTLET FOR GARAGE DOOR OPNR.
LOW VOLTAGE
ICE MAKER LINE
GAS STUB
RANGE
DBL. SINK
DISP.
REF.
DW.
P.O.S.
DROPPED BEAM AS REQ'D.
16'-0" X 7'-0" OH. GARAGE DOOR
CRTICAL: SEE SECTION FOR WALL HT.
40" x 18" HEARTH
GAS STARTER
OPT. 36" X 42" OPENING W/ SILL AT 42" A.F.F.
PREWIRE FOR CLG. FAN/ LIGHT
TRAY CEILING
LINE OF 9'-0" CLG.
30" X 54" OPENING W/ SILL @ 42" A.F.F.
3-0 12 LITE GLASS DOOR
2-0 LOUV. DR.
LINEN 5-SH.
ATTIC ACCESS
W.H.
W.P.
COATS
BRACE WALL AS REQ'D.
8" LOAD BEARING COL. SEE DET. 4, SHT. 5
BEAM AS REQ'D.
2662 TWIN
2852
2846
FAN
COPYRIGHT © 1995 BY FRANK BETZ ASSOCIATES, INC., NOT TO BE REPRODUCED
FRANK BETZ ASSOCIATES, INC. ASSUMES NO LIABILITY FOR ANY CHANGES OR MODIFICATIONS MADE TO THESE PLANS BY OTHERS.