
Acknowledgement of Plans

Lucy Cox 2-16-06

John Johnson 2-16-06

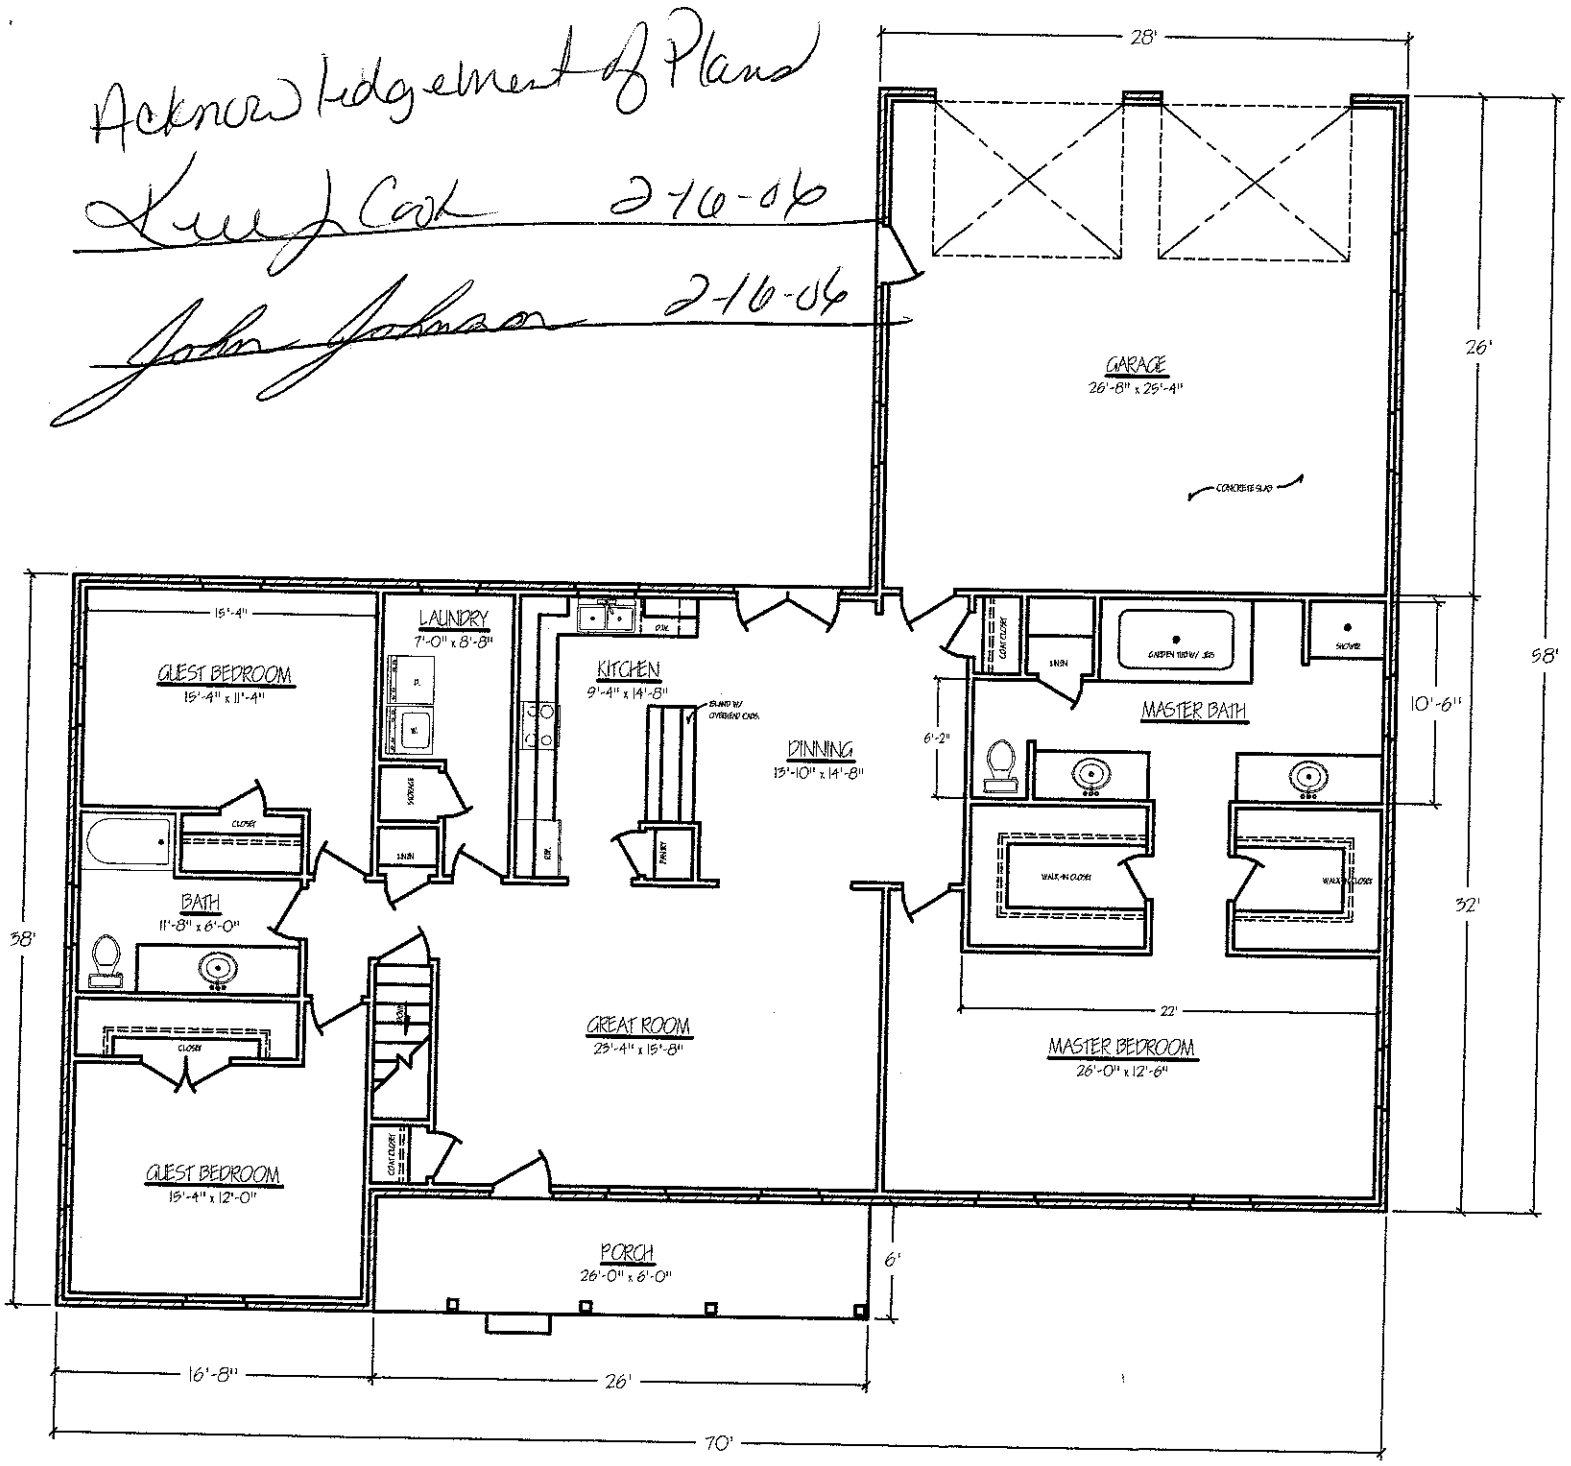

FLOOR PLAN