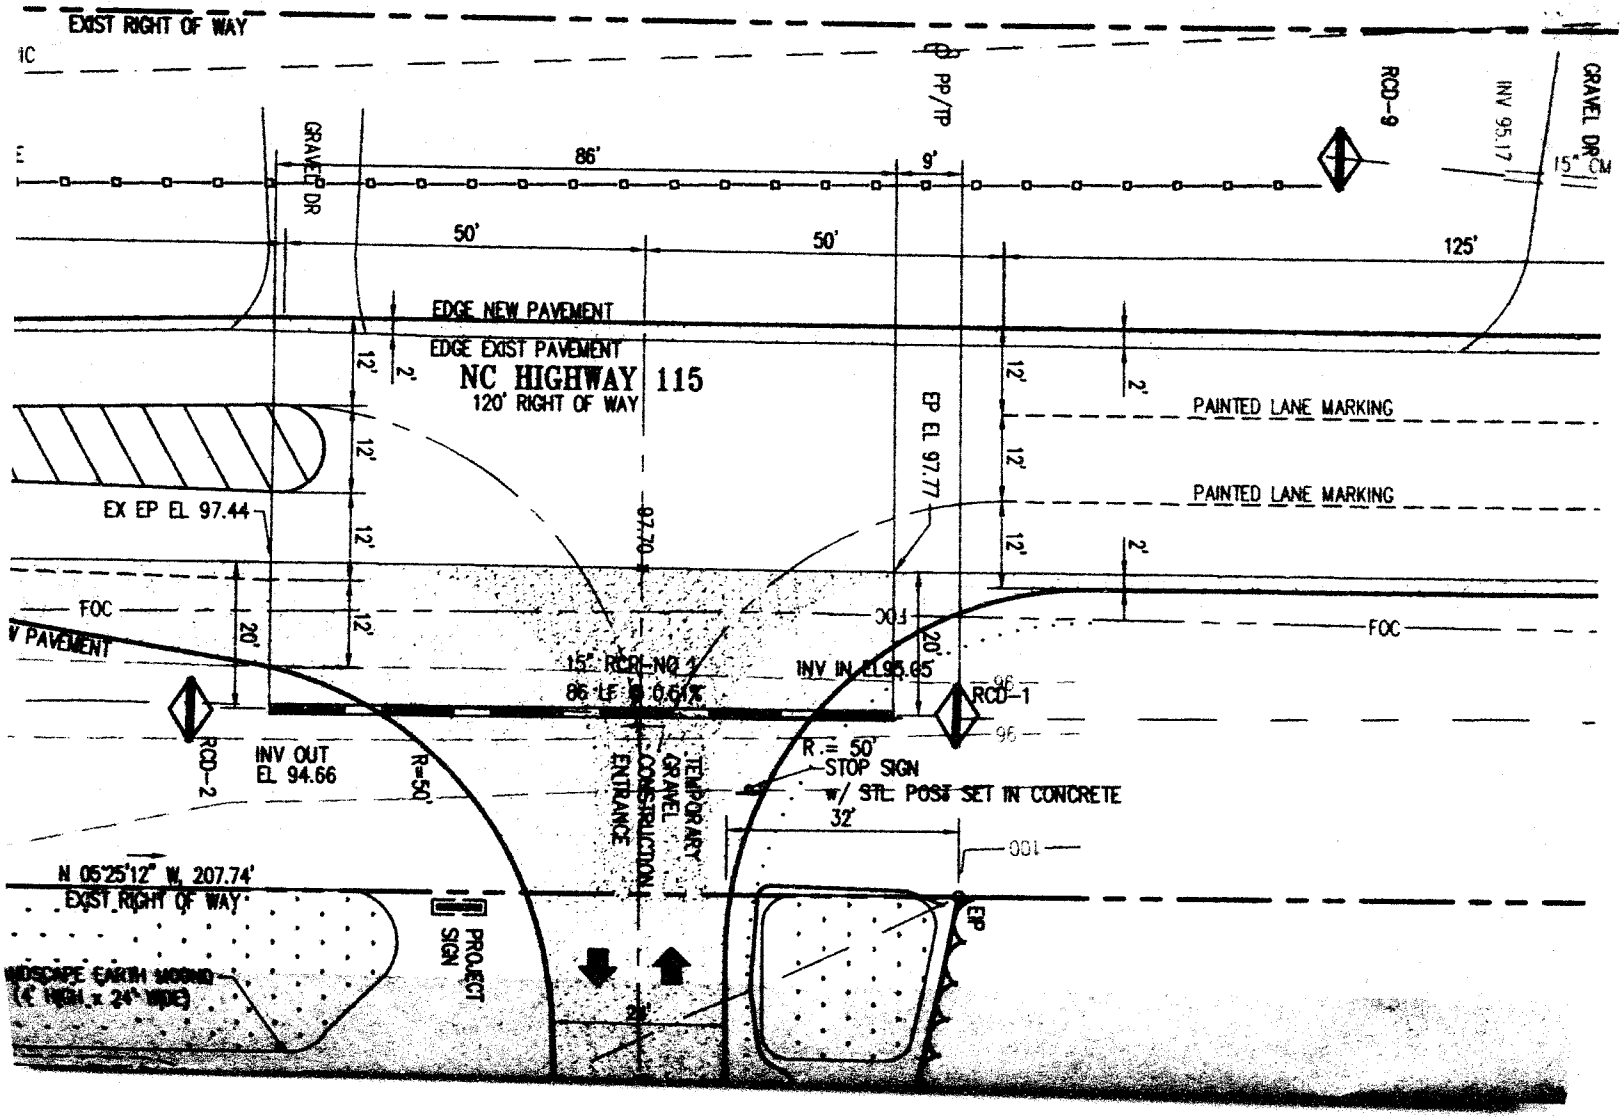

EXIST RIGHT OF WAY
GRAVEL DR
86'
9'
50'
50'
125'
EDGE NEW PAVEMENT
EDGE EXIST PAVEMENT
NC HIGHWAY 115
120' RIGHT OF WAY
PP/TP
RCD-9
INV 95.17
GRAVEL DR
PAINTED LANE MARKING
PAINTED LANE MARKING
EP EL 97.77
EX EP EL 97.44
97.70
FOC
FOC
15" RCP1-NO 1
86 LF @ 0.61%
INV IN EL 95.65
RCD-1
RCD-2
INV OUT
EL 94.66
R=50'
R.= 50'
STOP SIGN
w/ STL. POST SET IN CONCRETE
32'
ENTRANCE
CONSTRUCTION
TEMPORARY
GRAVEL
N 05°25'12" W, 207.74'
EXIST RIGHT OF WAY
PROJECT SIGN
EP