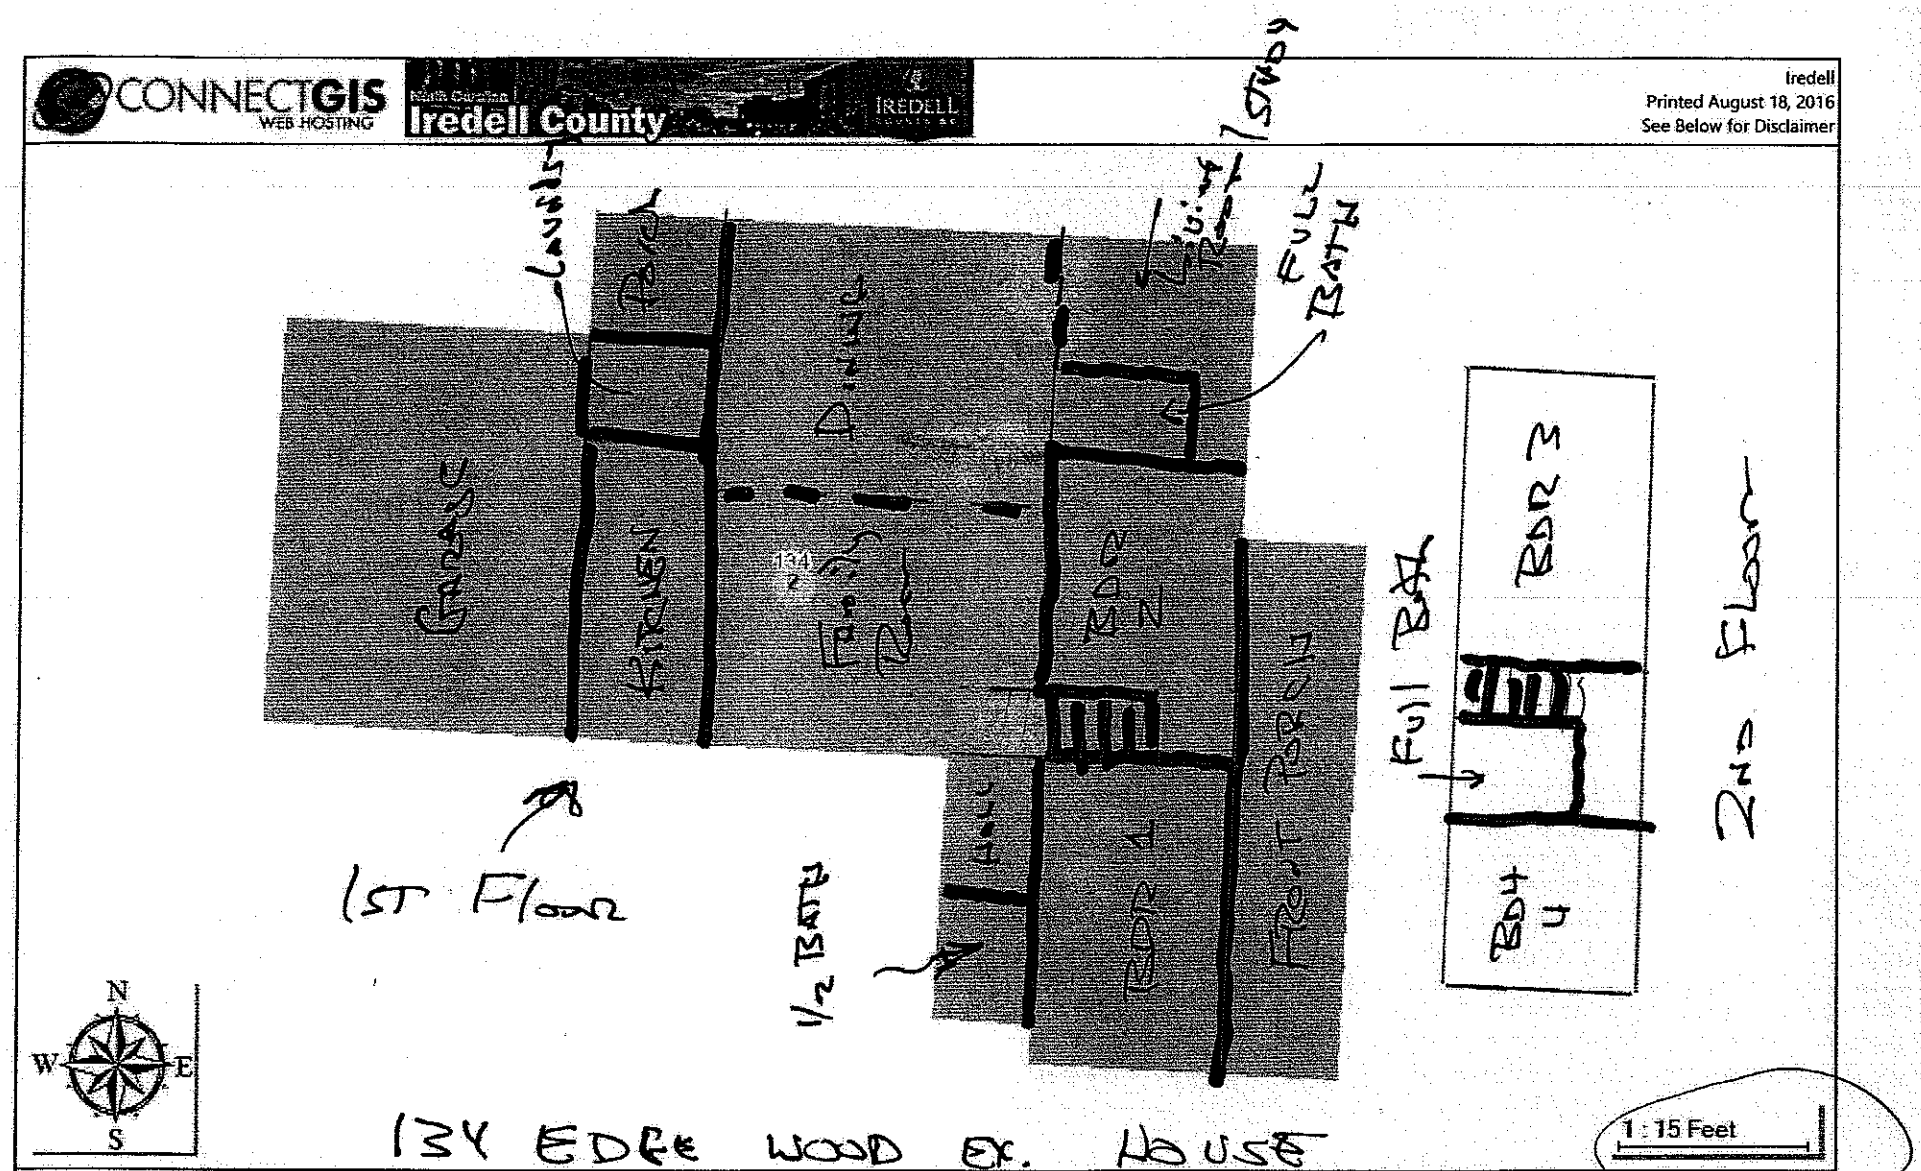


134 EDGEWOOD EX. HOUSE

* APPROX FLOOR PLAN SKETCH 8-17-16
- NTS