IREDELL COUNTY HEALTH DEPARTMENT

Application For Improvement Permit and/or Authorization To Construct, Existing System Inspection

(THE ABOVE PERMIT DOCUMENTS WILL BECOME INVALID IF INFORMATION PROVIDED ON THIS APPLICATION IS FALSIFIED OR CHANGED, OR IF THE SITE IS ALTERED. THE IMPROVEMENT PERMIT IS VALID FOR EITHER 60 MONTHS OR WITHOUT EXPIRATION DEPENDING UPON DOCUMENTATION SUBMITTED - APPLICATION WITH SITE PLAN 60 MONTHS, APPLICATION WITH COMPLETE, SCALED PLAT WITHOUT EXPIRATION. SEE 15A NCAC 18A .1937(f) FOR DETAILS)

1. APPLICATION FOR: ___ Improvement Permit ✓ Authorization To Construct ✓ BOTH ___ Existing System Inspection

2. Page 2: *Site Plan Worksheet* Form MUST Accompany This Application
   The following optional attachments may also be submitted: ___ Survey Plat, Scaled no more than 1 Inch = 60 Feet
   Place check ( ) beside whichever is submitted if applicable ___ Custom Site Plan, Scaled no more than 1 Inch = 60 Feet

3. Applicant Information:

Applicant Name	Mailing Address	Home Phone	Work Phone
Rusty Graham	105 Wildwood Cove Dr	704-528-3744	528-9120
Owner Name	**Mailing Address**	**Home Phone**	**Work Phone**
Touchstone Development	Same		

4. Property Information:

Street Address	Subdivision Name	Section/Phase and Lot Number
Lot 4 Heath Ln	Sarah's Creek, Troutman	

Driving Directions: _____

****

5. RESIDENTIAL Site Development Information: *(Check or Complete ALL that apply)*

- (✓) New, Single Family Residence
- ( ) New, Multi-Family Residence
- ( ) Expansion of Existing Septic System
- ( ) Repair To Failing Septic System

Maximum Number of Bedrooms 3
Maximum Number of Occupants 6
If Expansion, Current Number of Bedrooms ___

- ( ) Crawl Space Foundation?
- ( ) Concrete Slab Foundation?
- ( ) Basement w/Plumbing?
- (✓) Basement w/out Plumbing?

IF Non- Residential Site Development:
Type of Business _____
Square Footage of Building _____
Maximum Number of Employees _____
Maximum Number of Seats _____

****

6. Proposed Water Supply:

(✓) New Well ( ) Existing Well ( ) Community Well ( ) City Water ( ) Other Public Water

****

7. Desired Septic System Type: *(You may rank in order of preference, if any)*

( ) Alternative (✓) Conventional (✓) Innovative ( ) Modified Conventional ( ) Other_____ ( ) No Preference

****

8. Please Answer The Following To The Best of Your Ability:

- ( ) Yes (✓) No Does the site contain any jurisdictional wetlands?
- ( ) Yes (✓) No Is any non-domestic sewage (i.e. industry) to be generated?
- ( ) Yes (✓) No Is the site subject to approval by any other public agency?

****

I have read this application and certify that the information provided herein is true, complete, and correct. Authorized county and state officials are granted right of entry to conduct necessary inspections to determine compliance with applicable laws and rules. I understand that I am solely responsible for the proper identification and labeling of all property lines and corners and making the site accessible so that a complete site evaluation can be performed.

9. Signature: Rusty Graham — 8/17/06

Property owner or owner's legal representative signature (SIGNATURE REQUIRED) — DATE

IREDELL COUNTY HEATLH DEPARTMENT

PAGE 2: *SITE PLAN WORKSHEET*

SEE THE SAMPLE SITE PLAN BELOW. INCOMPLETE SITE PLANS WILL BE RETURNED TO YOU FOR COMPLETION AND MAY RESULT IN A DELAY IN THE ISSUANCE OF YOUR SEPTIC SYSTEM PERMIT!!!

Place an (X) beside each item as you complete the site plan:

- X **Property Line measurements are clearly identified…**
- X **All proposed structures are indicated…**
  SHOW: proposed house or business footprint, wells, water lines, patios, pools and decks, and any other item that will occupy space on the site
- X **Front and side setbacks from property line…**
- X **Preferred driveway location and configuration, preferred well location…**
- X **Area you prefer your septic system to be placed…**
- X **North arrow, or other sufficient indicator of direction…**

Circle N/A on the following if appropriate:


- X **Location of septic systems and wells within 100' of your property…** **N/A**
- X **Location of easements and rights of ways on your property…** **N/A**
- X **Location of any designated wetlands on the property…** **N/A**

Signature: [signature] 6/17/06

Property owner or owner's legal representative signature (SIGNATURE REQUIRED) **DATE**

USE THIS SPACE TO DRAW YOUR SITE PLAN

SEE ATTACHED PLAT

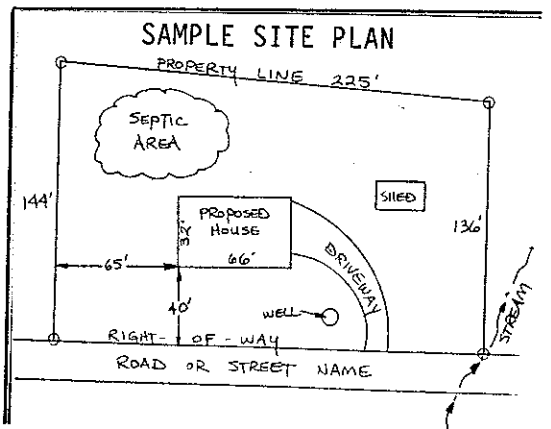

I Lance D. Schamback, certify that this plat was drawn under my supervision from an actual survey made under my supervision (deed description and/or Map Book: 45, Page 104. That the boundaries not surveyed are clearly indicated as drawn from information as shown survey; that the ratio of precision as calculated is 1: 10,000+ that this plat was prepared in accordance with G.S. 89-C as amended. Witness my original signature, registration number and seal this 31 day of July, A.D. 2006.

Notes:

1) This property may be subject to any Easements, Rights-of-way, and/or Restrictive Covenants.

2) Boundary information based on Map Book: 45 at Page: 104 as recorded in the Iredell County Register of Deeds.


3) This survey is of an existing parcel or parcels of land.

4) Area by coordinate method.

Lance D. Schamback, PLS
LICENSE NUMBER: L-4295

P.B. 45, Pg. 104

John R. Benfield Sr. & Jean H. Benfield D.B. 1368, Pg. 888

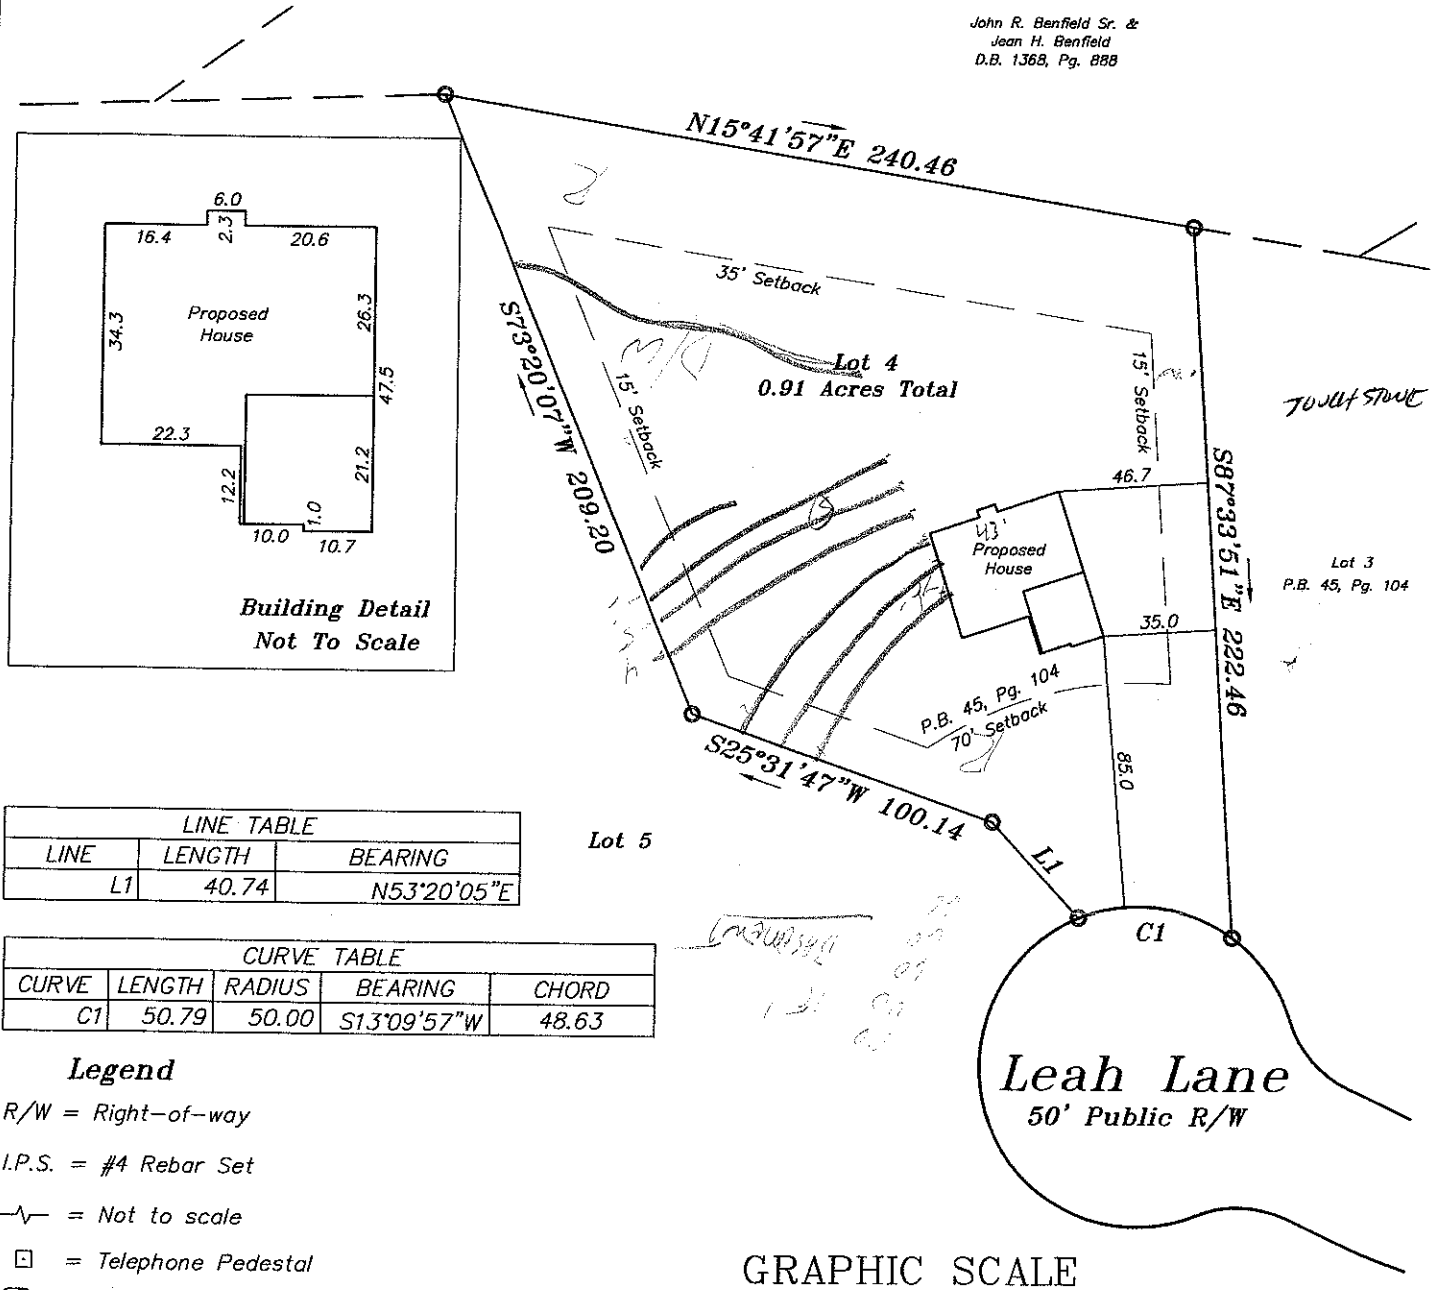

LINE TABLE		
LINE	LENGTH	BEARING
L1	40.74	N53°20'05"E

CURVE TABLE				
CURVE	LENGTH	RADIUS	BEARING	CHORD
C1	50.79	50.00	S13°09'57"W	48.63

Legend

R/W = Right-of-way

I.P.S. = #4 Rebar Set

= Not to scale

= Telephone Pedestal

= Utility Pole

= Cable Pedestal

= Water Valve

= Sanitary Sewer Manhole

= Light Post

GRAPHIC SCALE

60 0 30 60 120 240

(IN FEET)

1 inch = 60 ft.