IREDELL COUNTY HEALTH DEPARTMENT


ENVIRONMENTAL HEALTH DIVISION

PAGE 2: ***SITE PLAN WORKSHEET***

SEE THE "SAMPLE SITE PLAN" BELOW. ***INCOMPLETE SITE PLANS WILL BE RETURNED TO YOU FOR COMPLETION AND MAY RESULT IN A DELAY IN THE ISSUANCE OF YOUR SEPTIC SYSTEM PERMIT!!!***

Place an (X) beside each item as you complete the site plan:

- (X) Property Line measurements are clearly identified
- (X) All proposed structures are indicated
- (X) Front and side setbacks from property line
- (X) Preferred driveway location and well location
- (X) Area you prefer your septic system to be placed
- (X) North arrow, or other sufficient indicator of direction

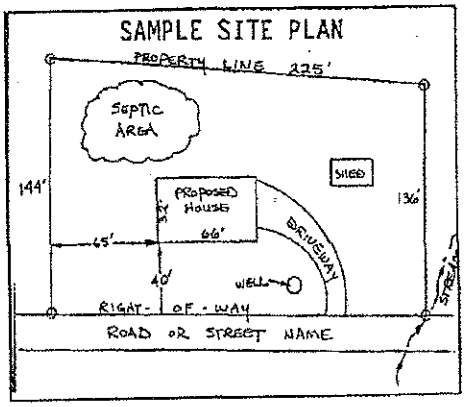

Circle N/A on the following if appropriate:

- Location of septic systems and wells within 100' of your property ~~N/A~~
- Location of easements and rights of ways on your property N/A
- Location of any designated wetlands on the property N/A

USE THIS SPACE TO DRAW YOUR SITE PLAN

Show: proposed house or business footprint, wells, water lines, patios, pools and decks, and any other item that will occupy space on the site


Please see attached site plan

Signature: Emma Holt

Property owner or owner's legal representative signature (SIGNATURE REQUIRED)

12-18-15

DATE

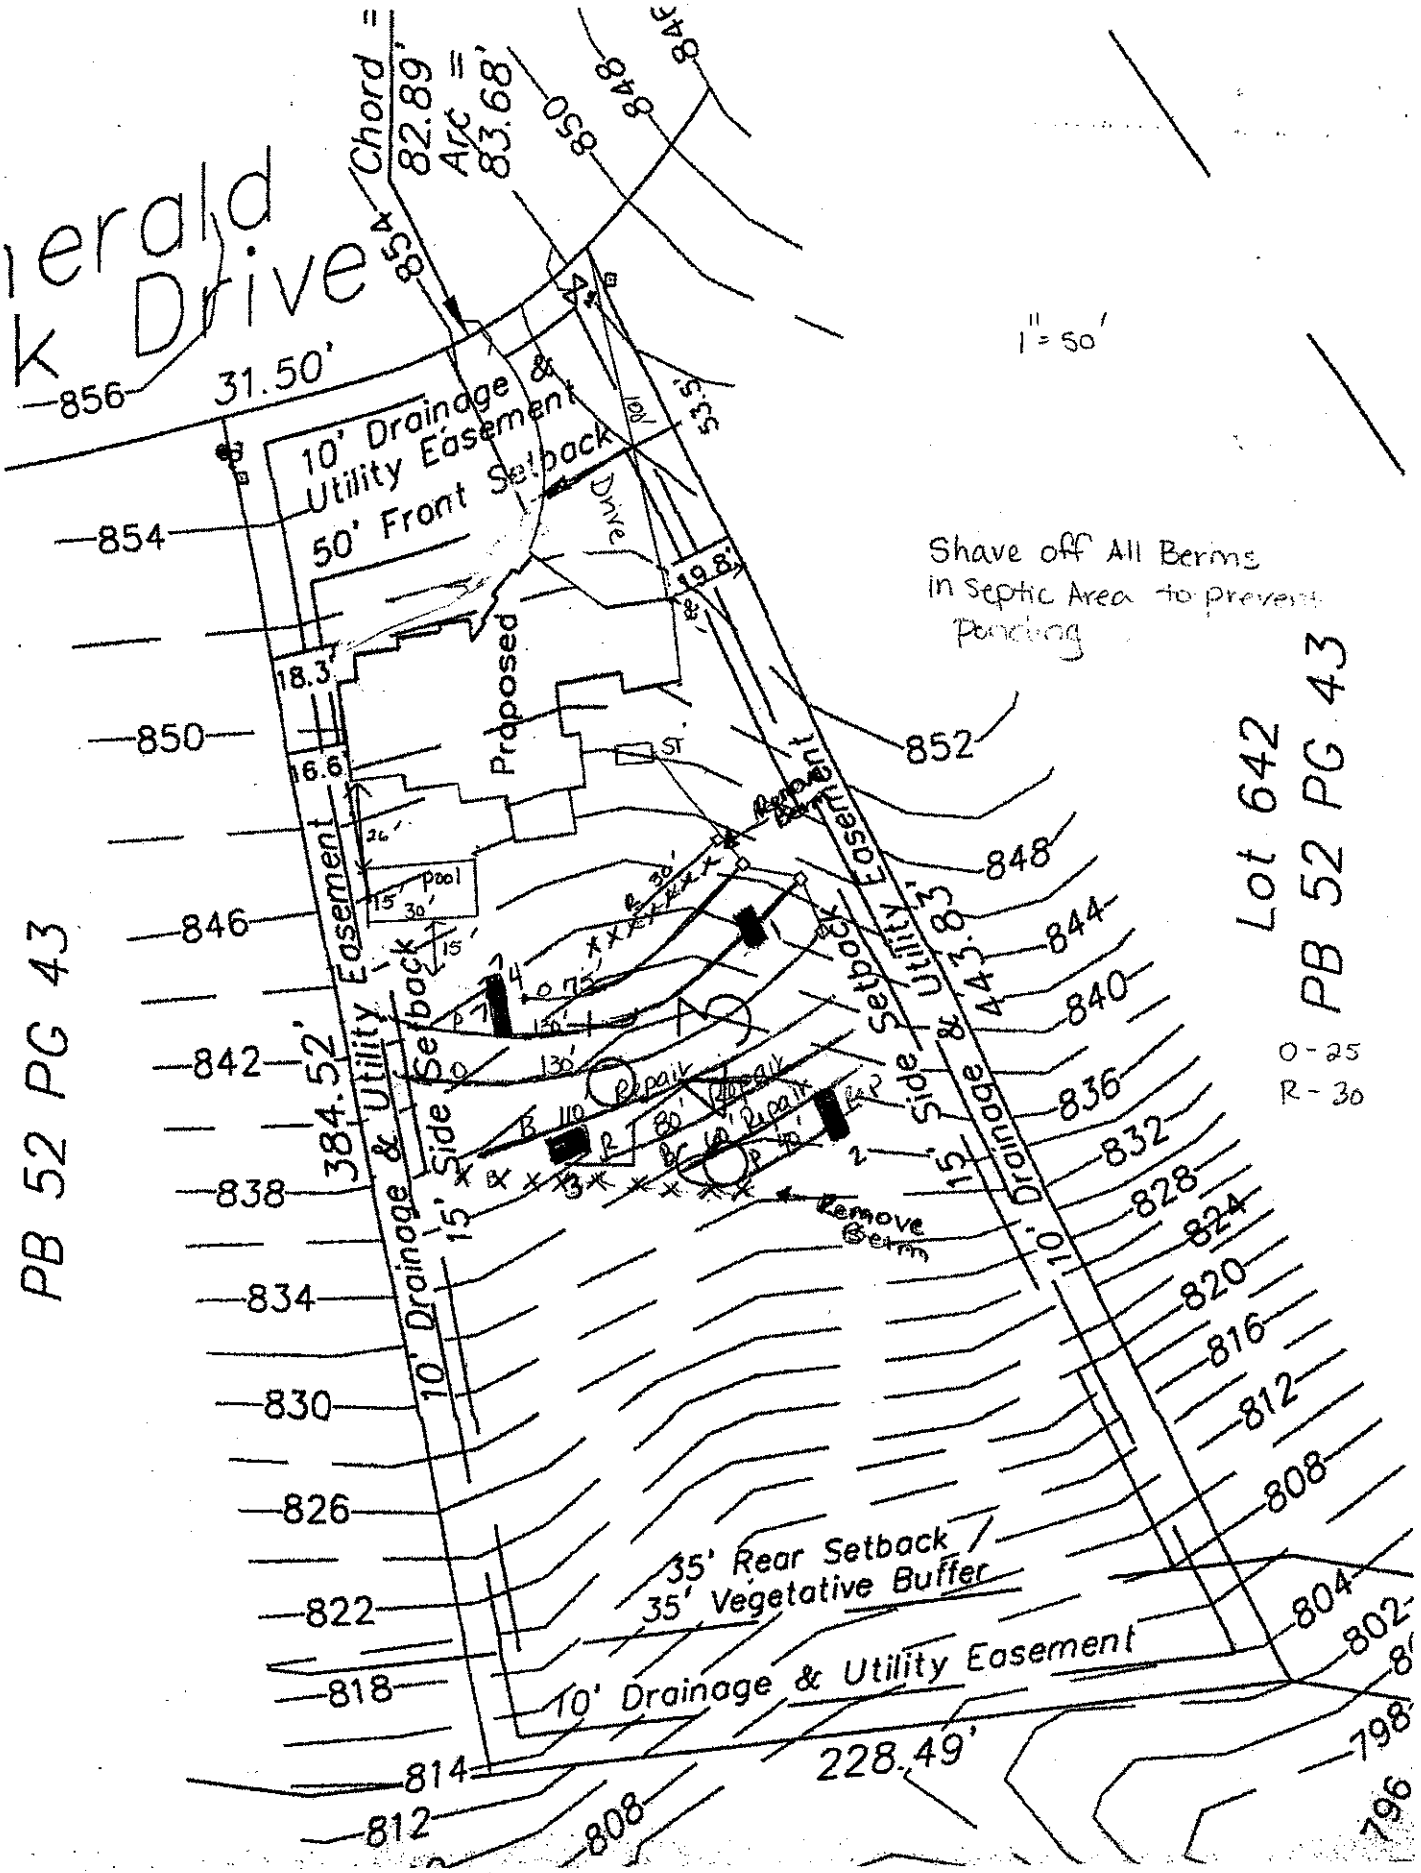
ierald
k Drive
Chord = 82.89'
Arc = 83.68'
1" = 50'
31.50'
856
854
850
852
848
846
844
842
840
838
836
834
832
830
828
826
824
822
820
818
816
814
812
808
804
802
798
796
10' Drainage & Utility Easement
50' Front Setback
Drive
19.8'
18.3'
16.6'
Proposed
ST
Pool
15'
30'
26'
Repair
Remove Berm
Shave off All Berms in Septic Area to prevent Ponding
Lot 642
PB 52 PG 43
O - 25
R - 30
384.52'
Side Setback & Utility Easement
15'
10' Drainage & Utility Easement
443.83'
10'
35' Rear Setback
35' Vegetative Buffer
10' Drainage & Utility Easement
228.49'
PB 52 PG 43