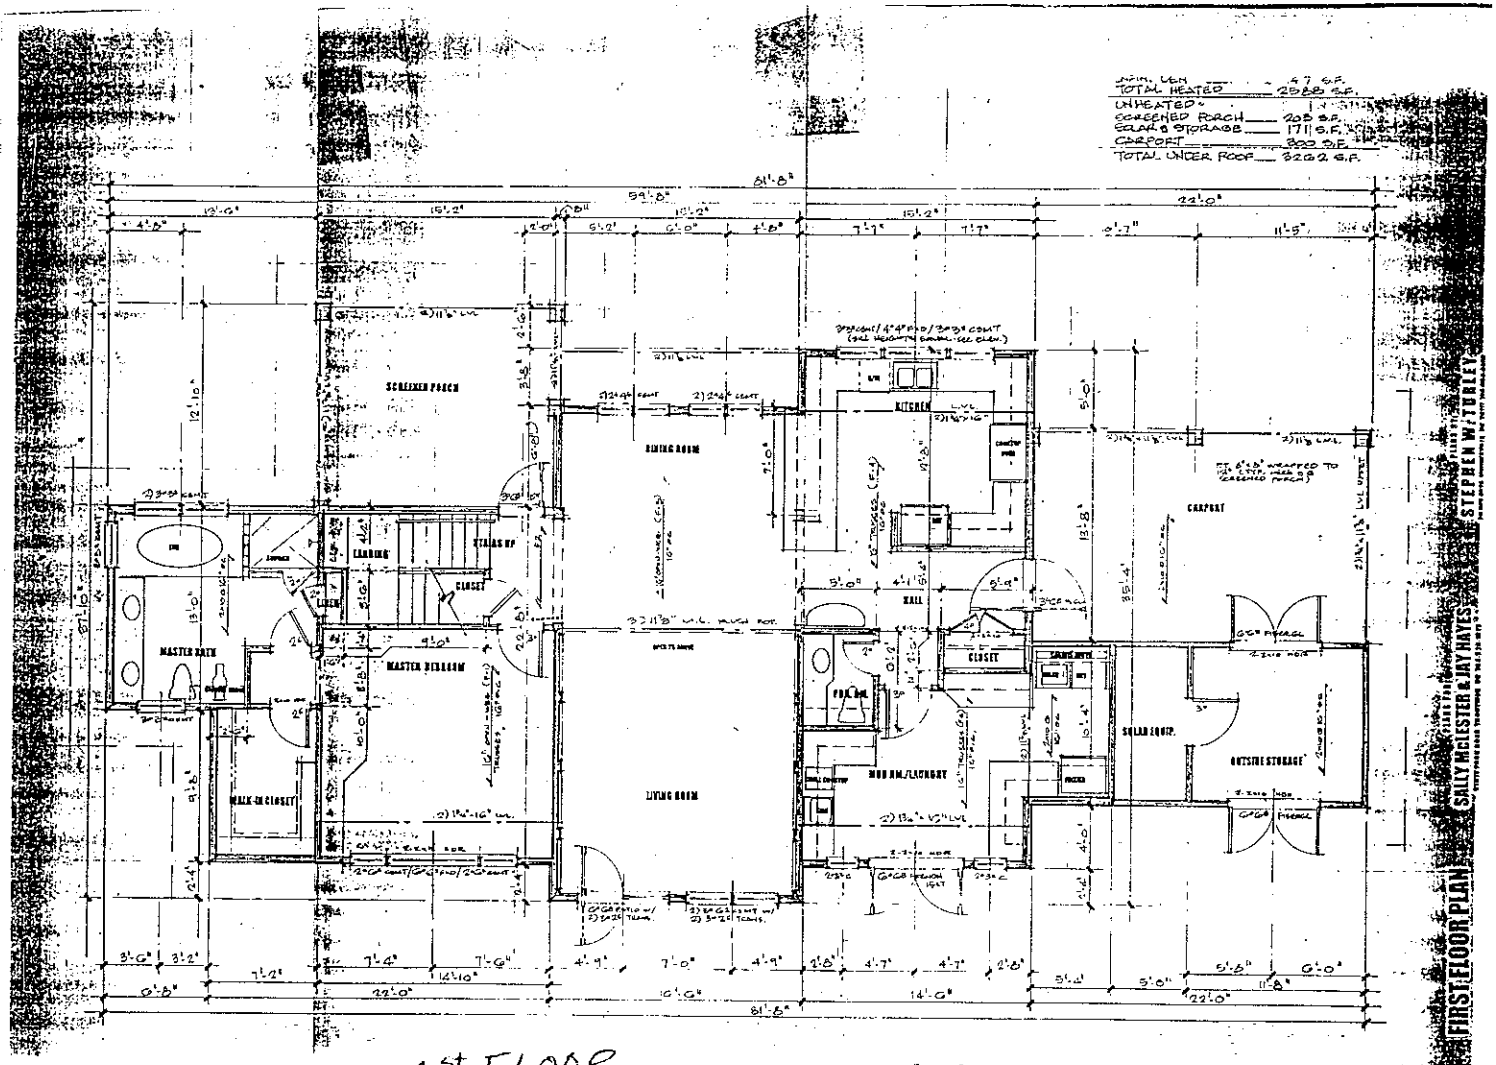



1st FLOOR PLAN

A-2 FIRST FLOOR PLAN — SALLY McLESTER & JAY HAYES — STEPHEN W. TURLEY

Acknowledgement Of Plans Submittal ONLY!

Patricia Mitchell Date 12/19/02

Steve Turley Date 12-30-02

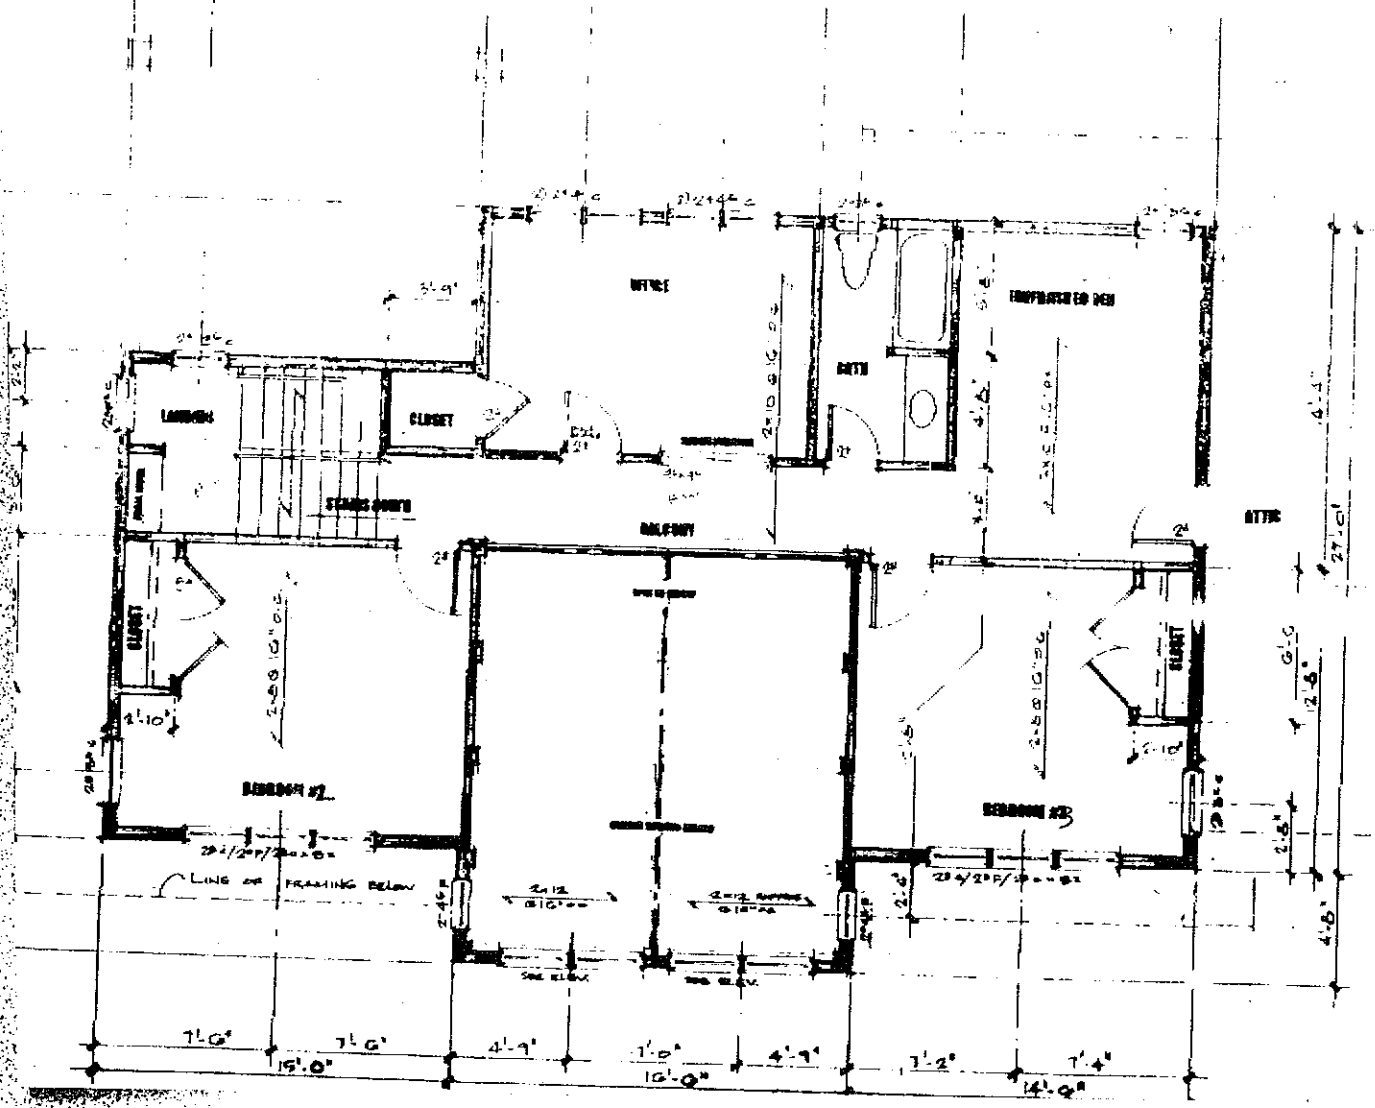

2nd FLOOR

Acknowledgement Of
Plans Submittal ONLY!

Patrick Mitchell Date 12/19/02

Steve Tomsky Date 12.30.02