IREDELL COUNTY HEALTH DEPARTMENT *ENVIRONMENTAL HEALTH DIVISION*:

SITE PLAN WORKSHEET

SEE THE "SAMPLE SITE PLAN" BELOW. *INCOMPLETE SITE PLANS WILL BE RETURNED TO YOU FOR COMPLETION AND MAY RESULT IN A DELAY IN THE ISSUANCE OF YOUR SEPTIC SYSTEM PERMIT!!!*

Place an (X) beside each item as you complete the site plan:


- **X** Property Line measurements are clearly identified...
- **X** All proposed structures are indicated...

SHOW: proposed house or business footprint, wells, water lines, patios, pools and decks, and any other item that will occupy space on the site

- **X** Front and side setbacks from property line...
- **X** Area you prefer your septic system to be placed...
- **X** Preferred driveway location and configuration, preferred well location...
- **X** North arrow, or other sufficient indicator of direction...

Circle N/A on the following if appropriate:

- **X** Location of septic systems and wells within 100' of your property... N/A
- **X** Location of easements and rights of ways on your property... N/A
- **____** Location of any designated wetlands on the property... N/A

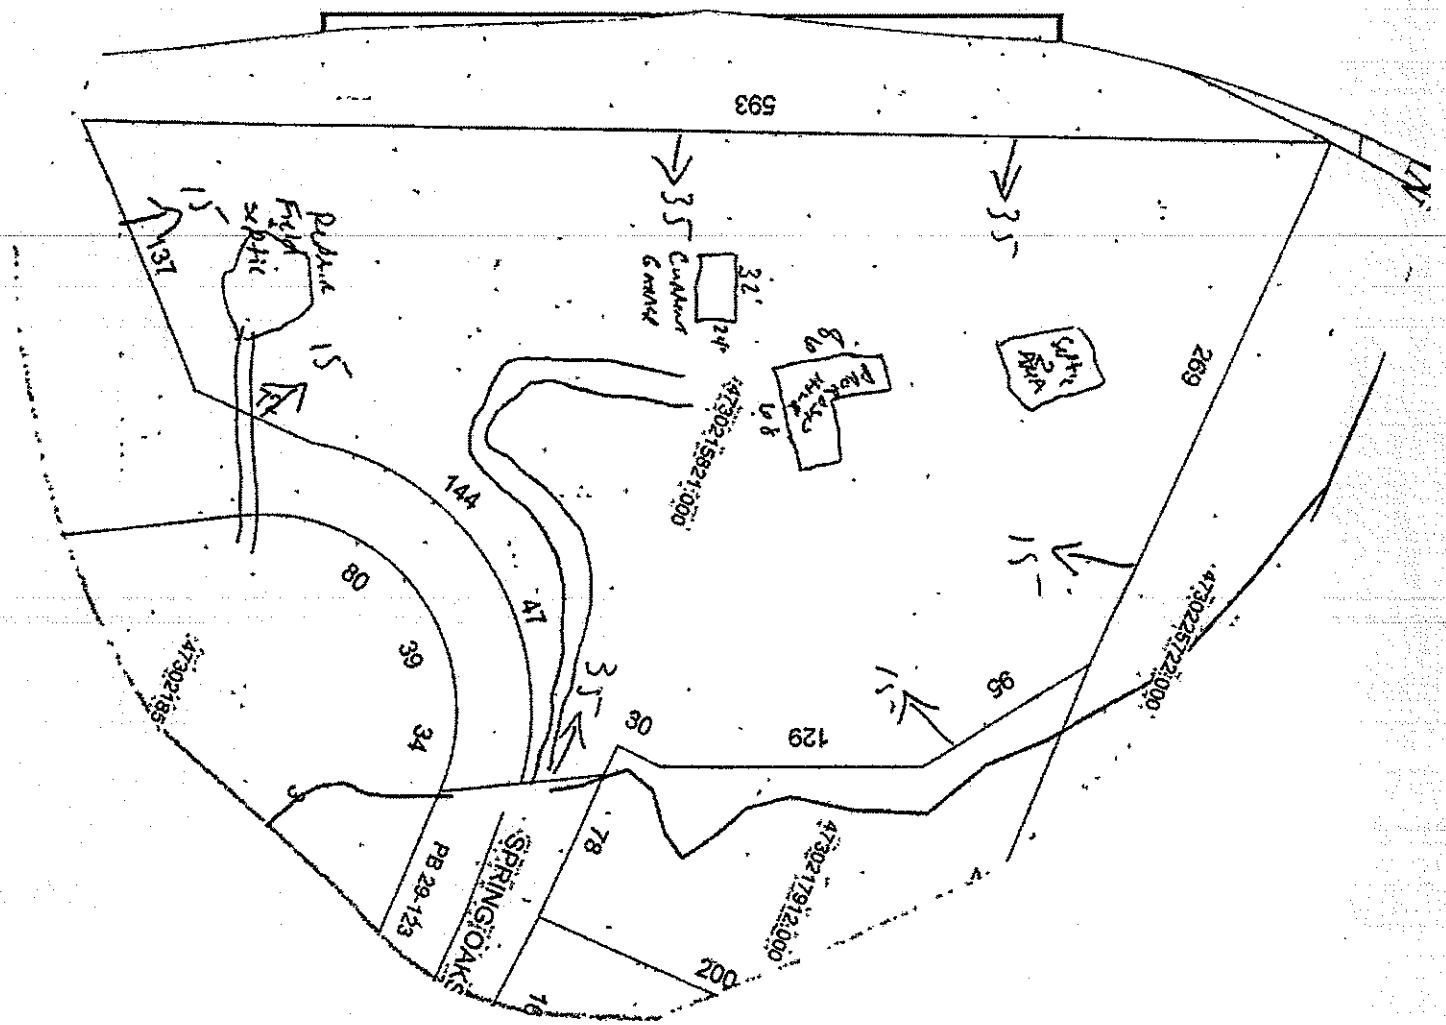

Signature: Daniel Frankl

REQUIRED **property owner or owner's legal representative signature.**

8-19-15

DATE