IREDELL COUNTY HEALTH DEPARTMENT ENVIRONMENTAL HEALTH DIVISION:

SITE PLAN WORKSHEET

SEE THE "SAMPLE SITE PLAN" BELOW. *INCOMPLETE SITE PLANS WILL BE RETURNED TO YOU FOR COMPLETION AND MAY RESULT IN A DELAY IN THE ISSUANCE OF YOUR SEPTIC SYSTEM PERMIT!!!*

Place an (X) beside each item as you complete the site plan:

X Property Line measurements are clearly identified... **X All proposed structures are indicated...**

SHOW: proposed house or business footprint, wells, water lines, patios, pools and decks, and any other item that will occupy space on the site


X Front and side setbacks from property line... **X *Preferred driveway location and configuration, preferred well location...***

X Area you prefer your septic system to be placed... **X North arrow, or other sufficient indicator of direction...**

Circle N/A on the following if appropriate:

Location of septic systems and wells within 100' of your property... N/A

Location of easements and rights of ways on your property... N/A **Location of any designated wetlands on the property...** N/A

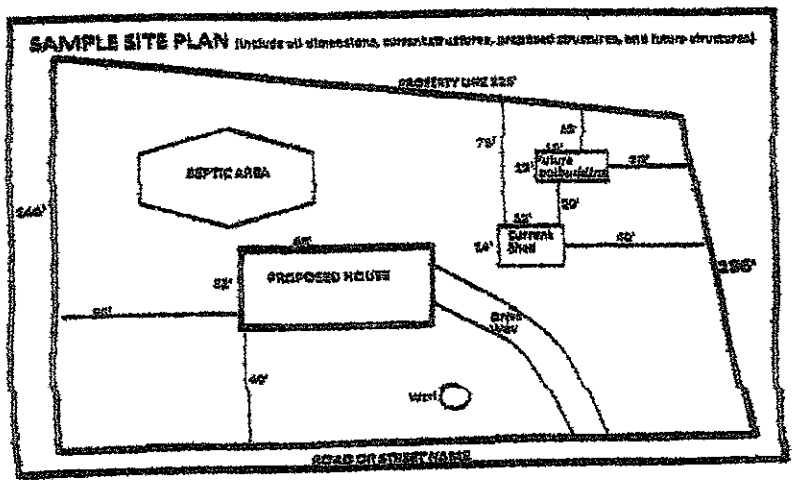


USE THIS SPACE TO DRAW YOUR SITE PLAN

Please see attached site plan

Signature: Emma Hall 6-7-2016

DATE

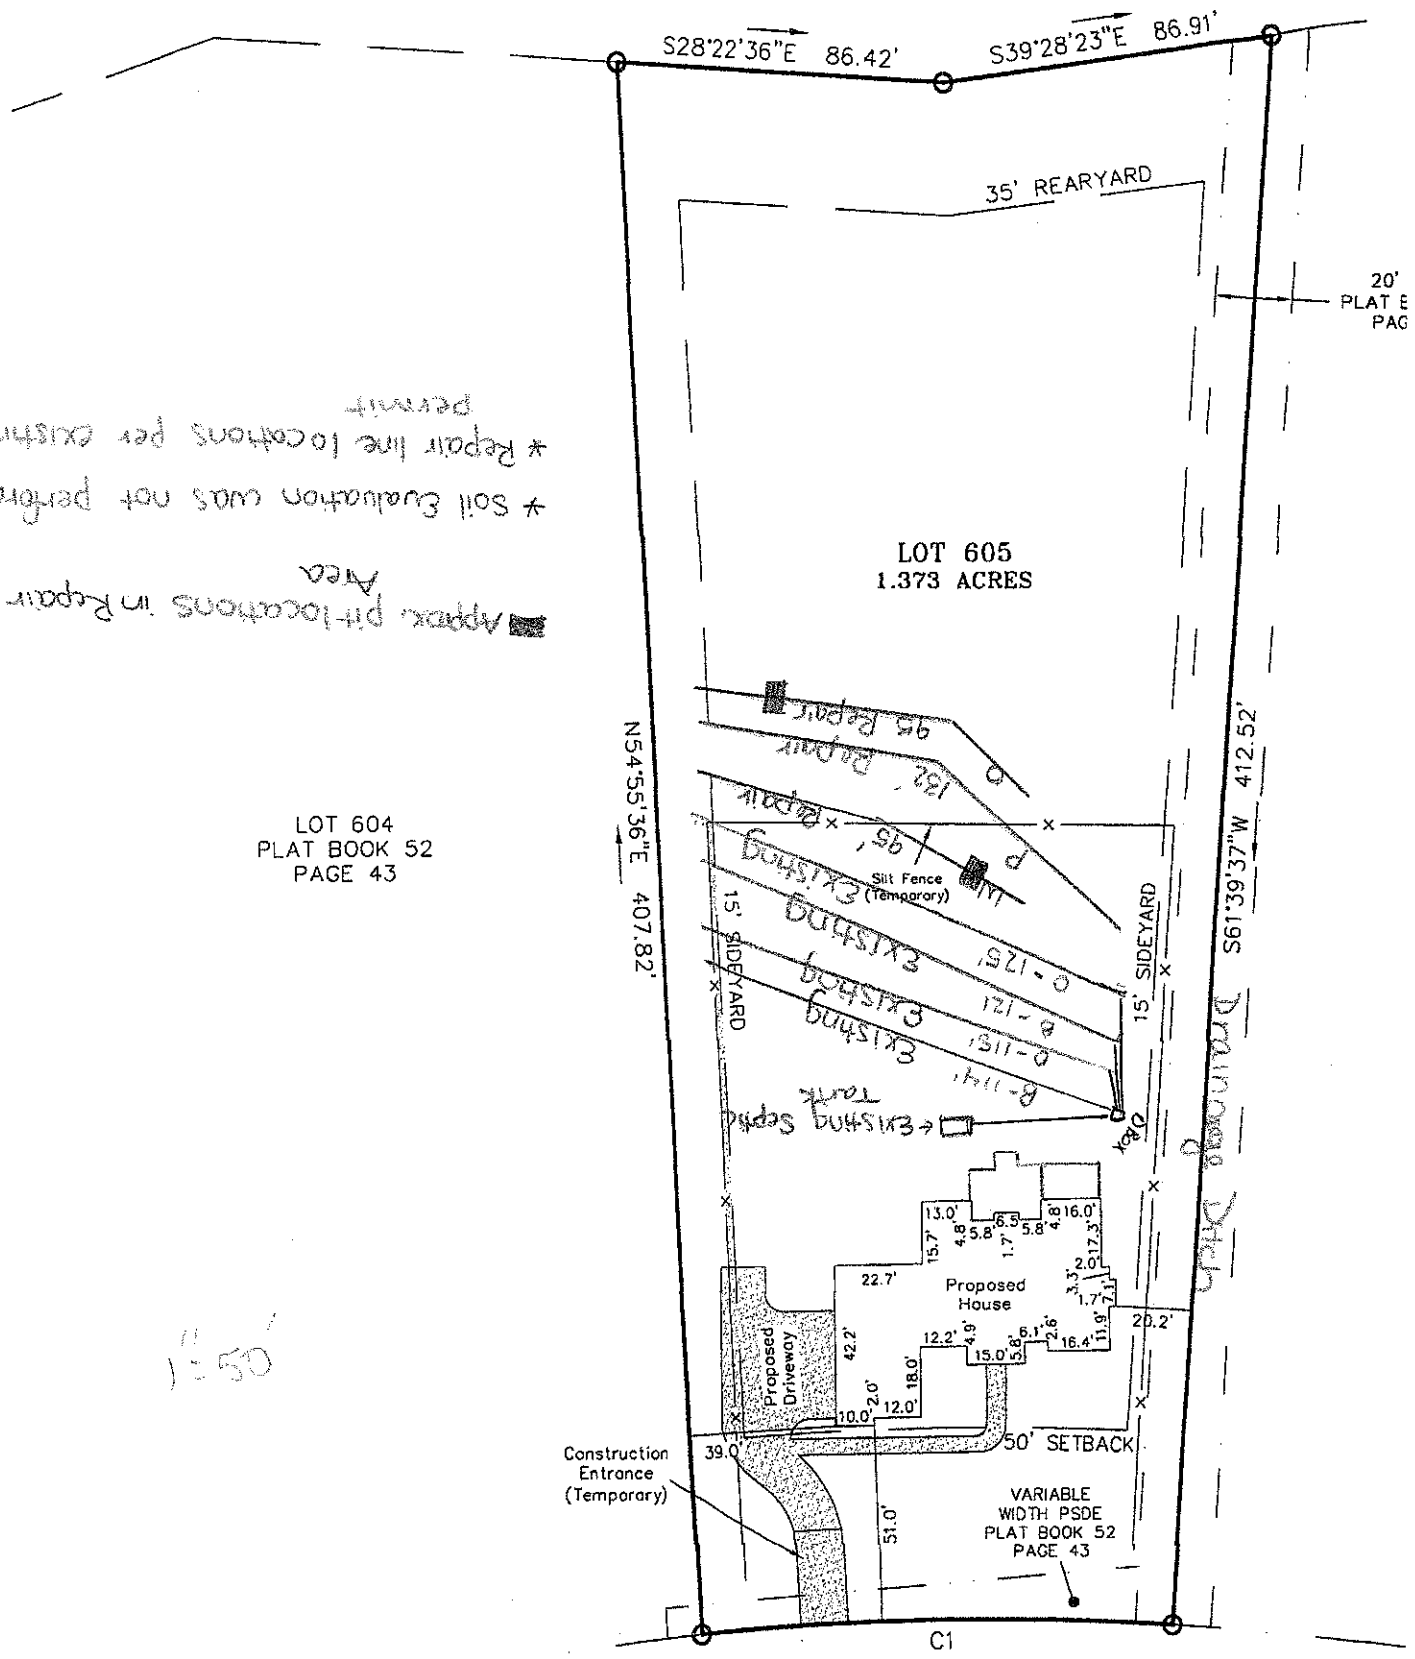

Approx. pit-locations in Repair Area

* Soil Evaluation was not performed
* Repair line locations per existing permit

1" = 50'

PLOT PLAN
LOT 605 – FALLS COVE–PARKWOOD