
APPROVED 3 BEDROOM HOME

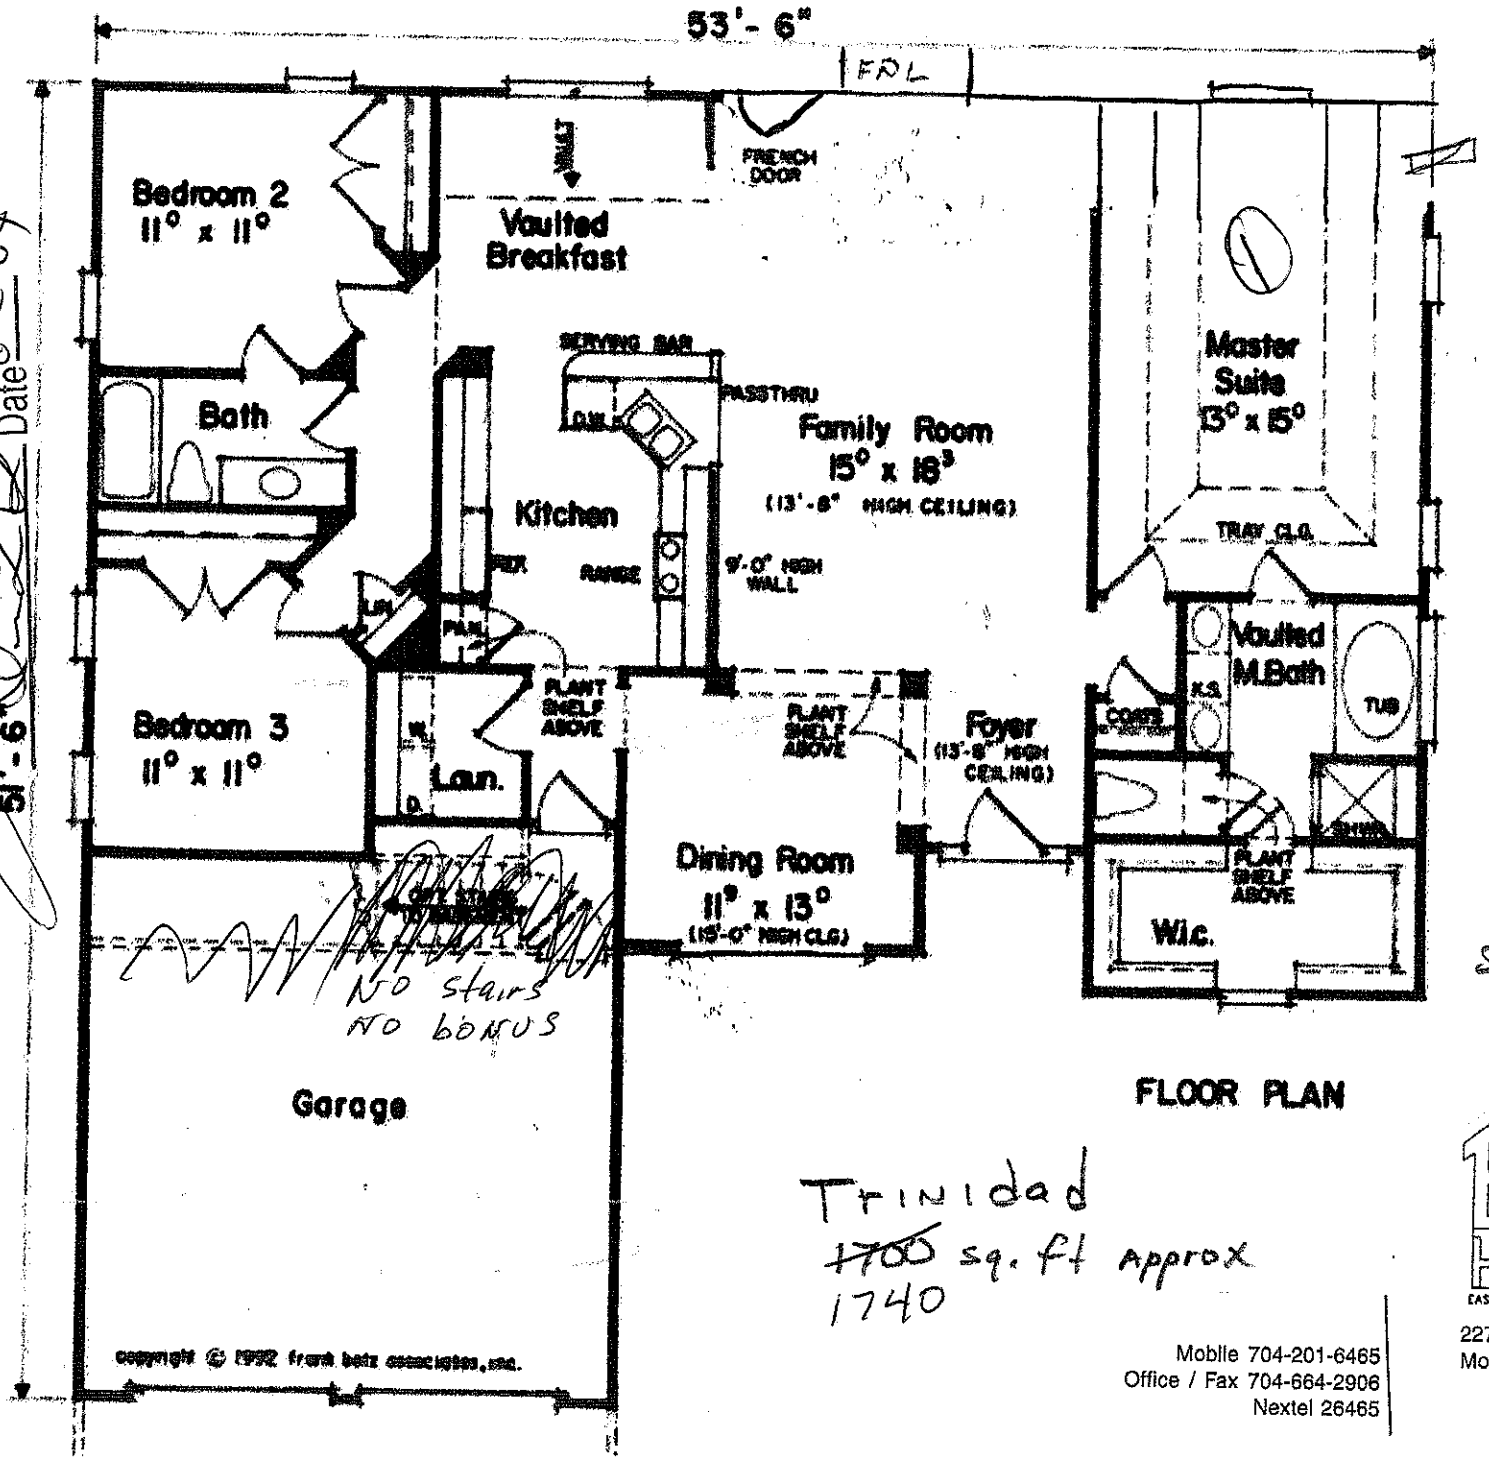

Acknowledgement Of Plans Submittal ONLY!
Date 6-2-04
Date 6-2-04

TO: Shannon

FLOOR PLAN

Trinidad
~~1700~~ sq. ft approx
1740

EDC HOMES
EASTER DEVELOPMENT CORP.
227 Hideaway Lane
Mooresville, NC 28117
Mobile 704-201-6465
Office / Fax 704-664-2906
Nextel 26465