
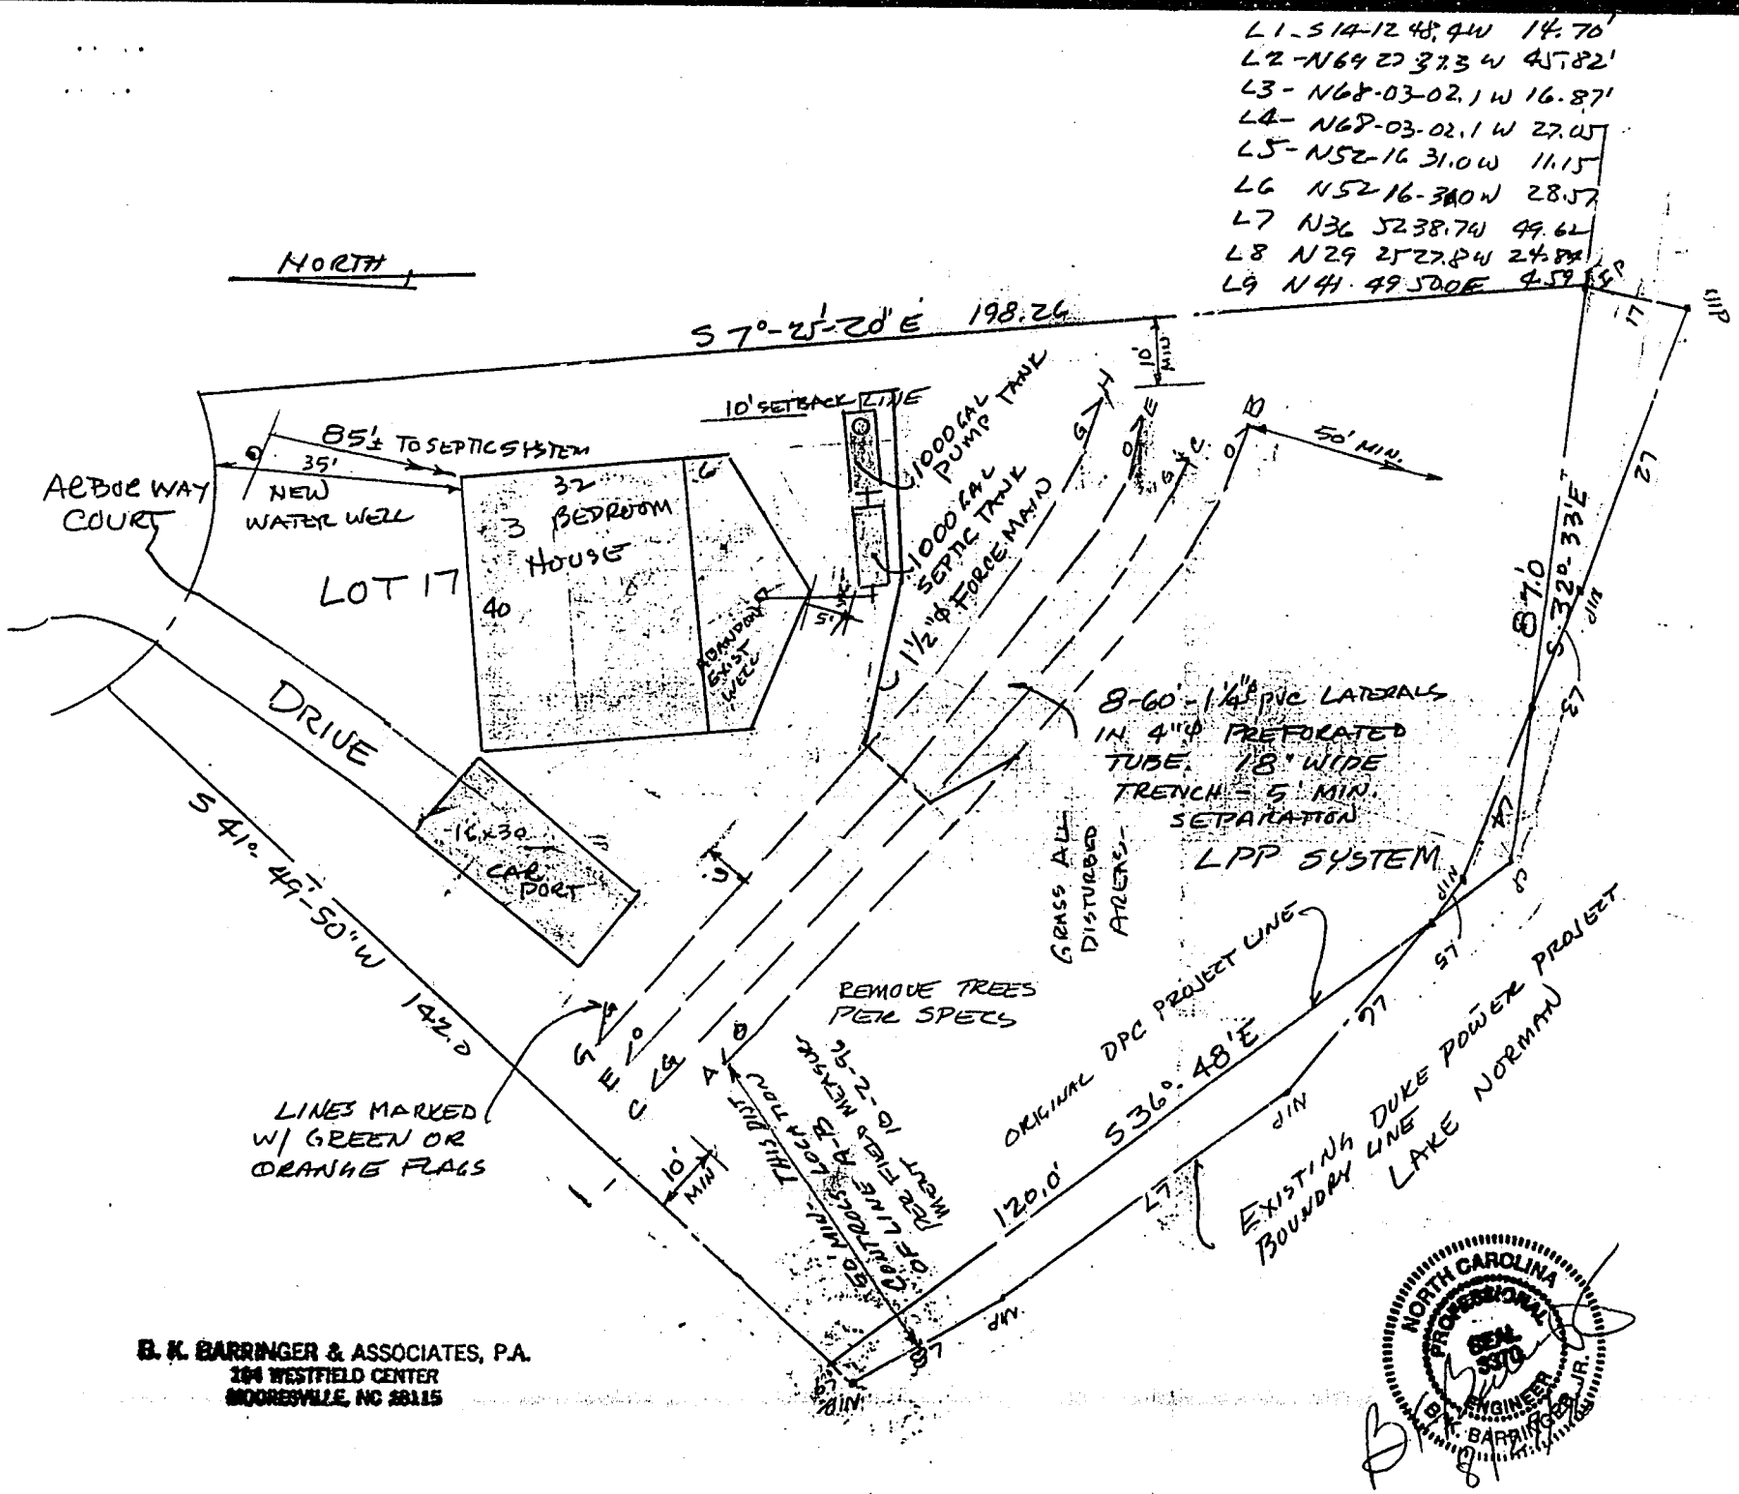


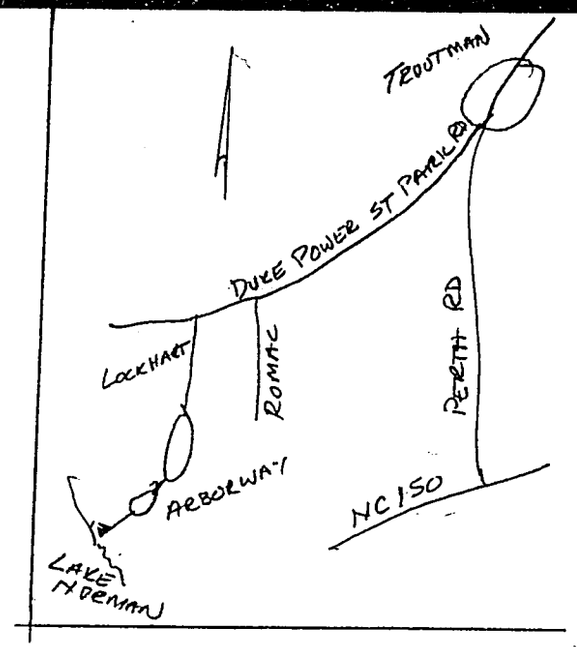

VICINITY MAP

REV 9-30-96 - SHOW EXIST. DPC PROJECT LINE.

REV 10-3-96 - REALIGN LINE A-B TO CLEAR 50' SET BACK - REDRAW

B. K. BARRINGER & ASSOCIATES, P.A.
104 WESTFIELD CENTER
MOORESVILLE, NC 28115

NORTH CAROLINA PROFESSIONAL SEAL 9370 ENGINEER B. K. BARRINGER, JR.

SEPTIC SYSTEM PLAN FOR
DAVID MONTGOMERY
LOT 17 ALLISON ACRES #1
ARBORWAY COURT
IREDELL CO, N.C.
DATE: 8-27-96
SCALE: 1" = 20'
DWN BY: BKB.

001971