
David Ritchie
lot 11 Allison Acres

PRESSURE MANIFOLD DESIGN

ATTACHMENT TO P.D.# 7526

TAX MAP # 4930 30 6857

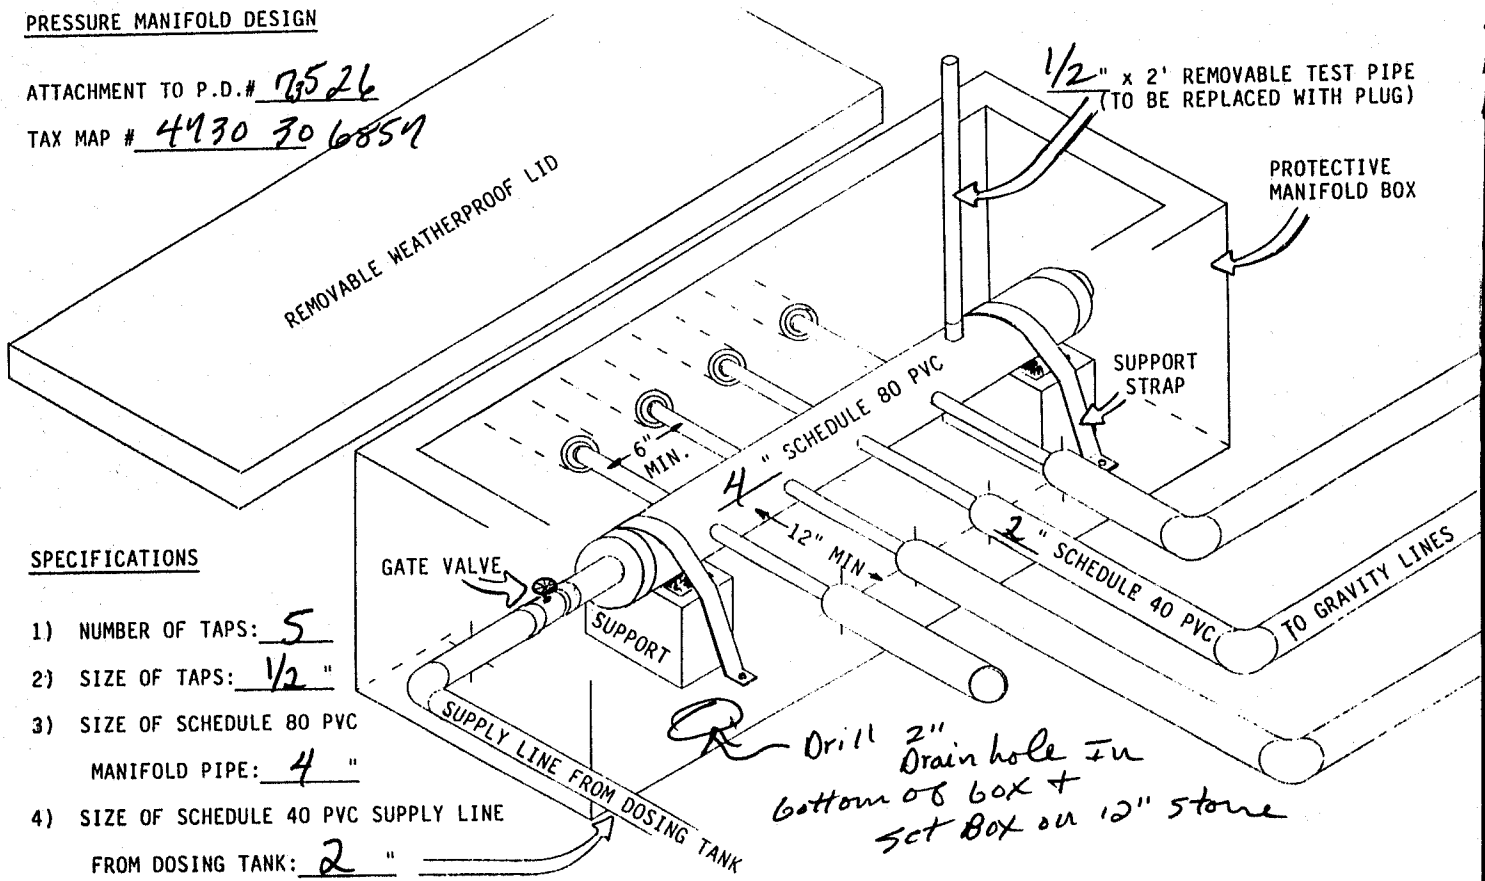


SPECIFICATIONS

1) NUMBER OF TAPS: 5
2) SIZE OF TAPS: 1/2 "
3) SIZE OF SCHEDULE 80 PVC MANIFOLD PIPE: 4 "
4) SIZE OF SCHEDULE 40 PVC SUPPLY LINE FROM DOSING TANK: 2 "