
PRESSURE MANIFOLD DESIGN

MEADOW GLEN ~~II~~ LOT #98

ATTACHMENT TO P.D.#_____

TAX MAP # 4730-38-7437

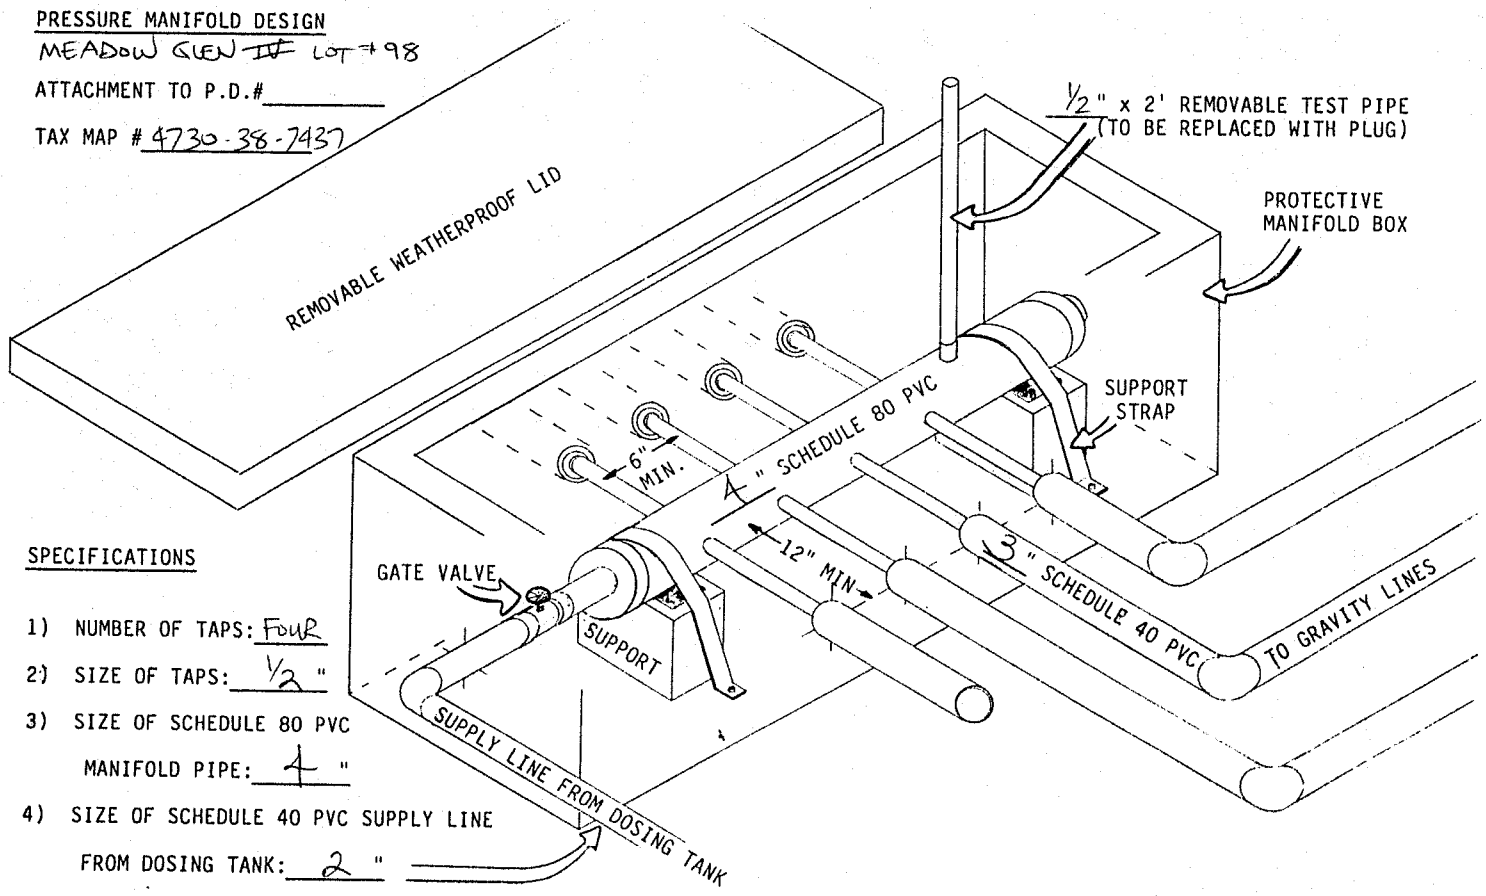

SPECIFICATIONS

1) NUMBER OF TAPS: Four
2) SIZE OF TAPS: ½ "
3) SIZE OF SCHEDULE 80 PVC MANIFOLD PIPE: 4 "
4) SIZE OF SCHEDULE 40 PVC SUPPLY LINE FROM DOSING TANK: 2 "