
Phase 4
Lot #102 Meadow Glen

PUMP TANK DESIGN

ATTACHMENT TO PROPERTY DESCRIPTION # _____

TAX MAP # 4730-48-6343

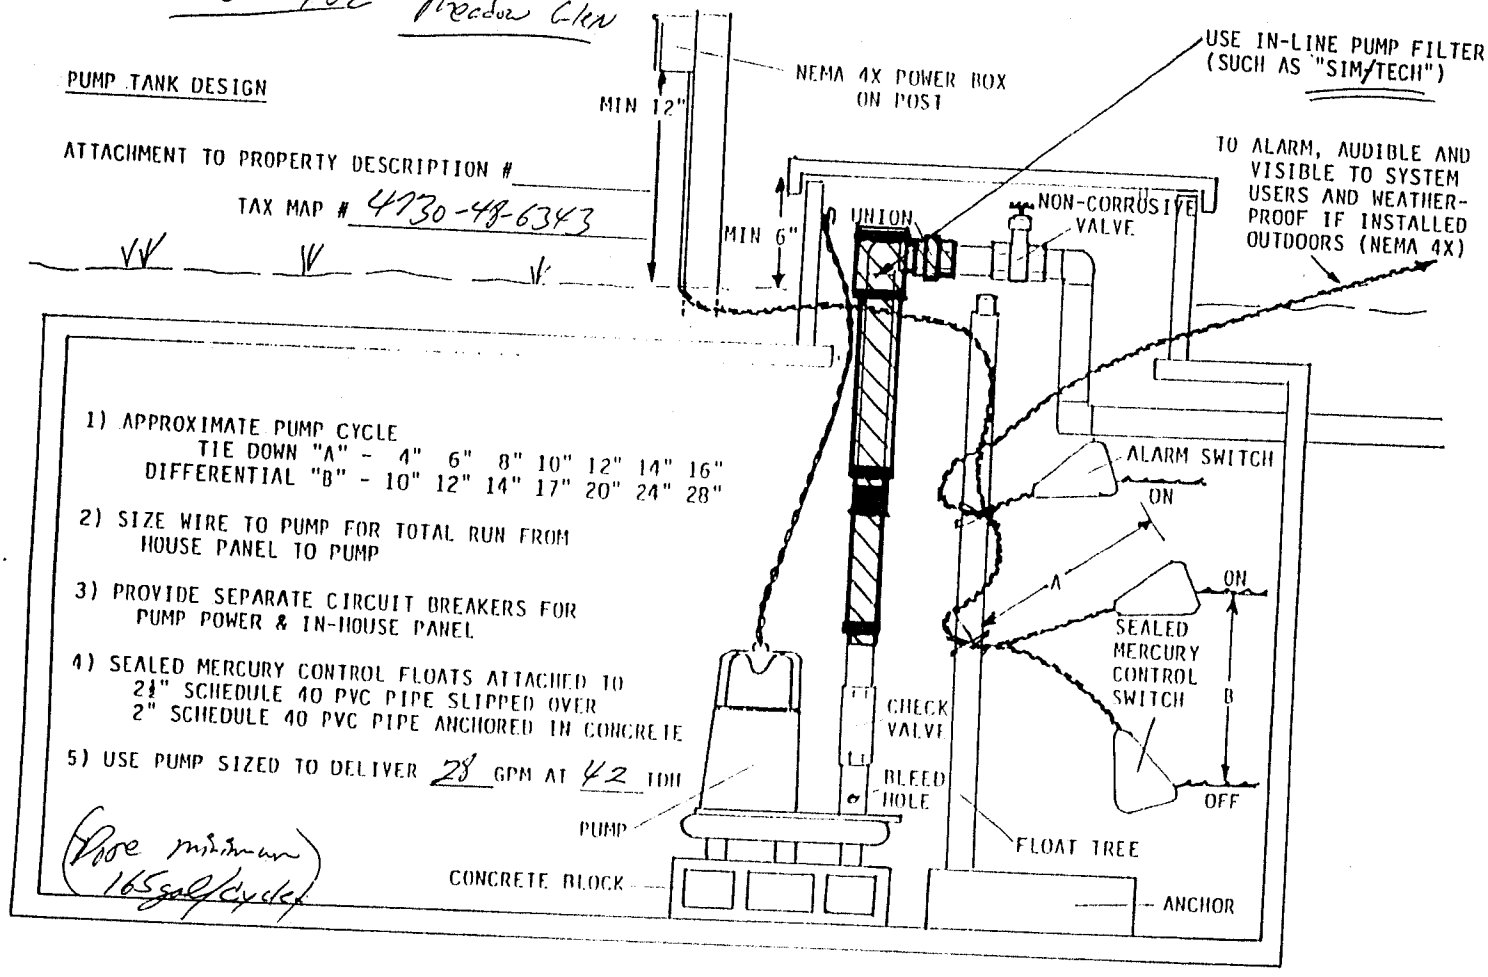

1) APPROXIMATE PUMP CYCLE
TIE DOWN "A" - 4" 6" 8" 10" 12" 14" 16"
DIFFERENTIAL "B" - 10" 12" 14" 17" 20" 24" 28"

2) SIZE WIRE TO PUMP FOR TOTAL RUN FROM HOUSE PANEL TO PUMP

3) PROVIDE SEPARATE CIRCUIT BREAKERS FOR PUMP POWER & IN-HOUSE PANEL

4) SEALED MERCURY CONTROL FLOATS ATTACHED TO
2½" SCHEDULE 40 PVC PIPE SLIPPED OVER
2" SCHEDULE 40 PVC PIPE ANCHORED IN CONCRETE

5) USE PUMP SIZED TO DELIVER 28 GPM AT 42 TDH

(Rose minimum 165 gal/cycle)