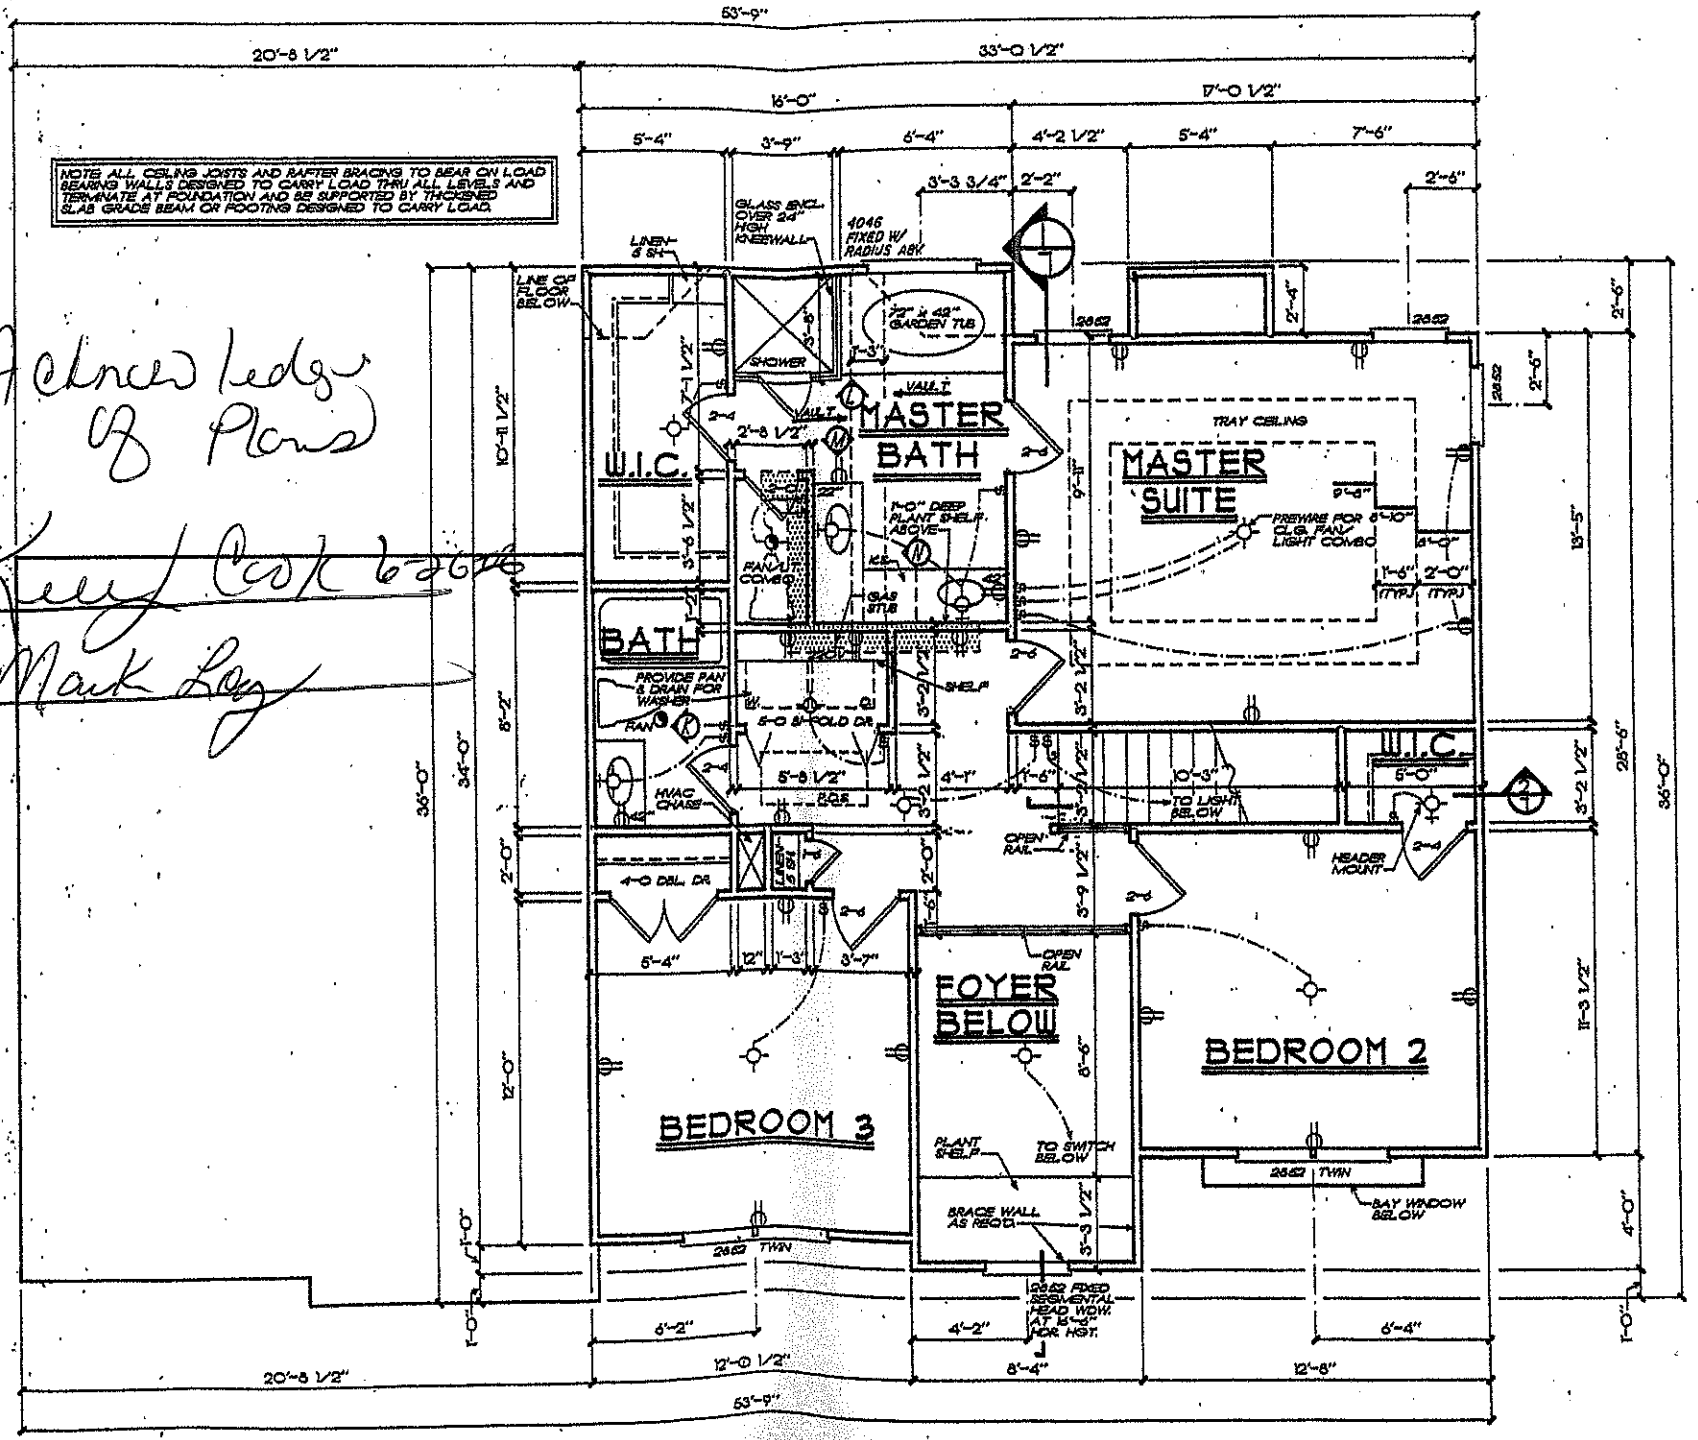



Architects Plans

Kenny Cook 626-16

Mark Log

FRANK BETZ ASSOCIATES

SECOND FLOOR PLAN

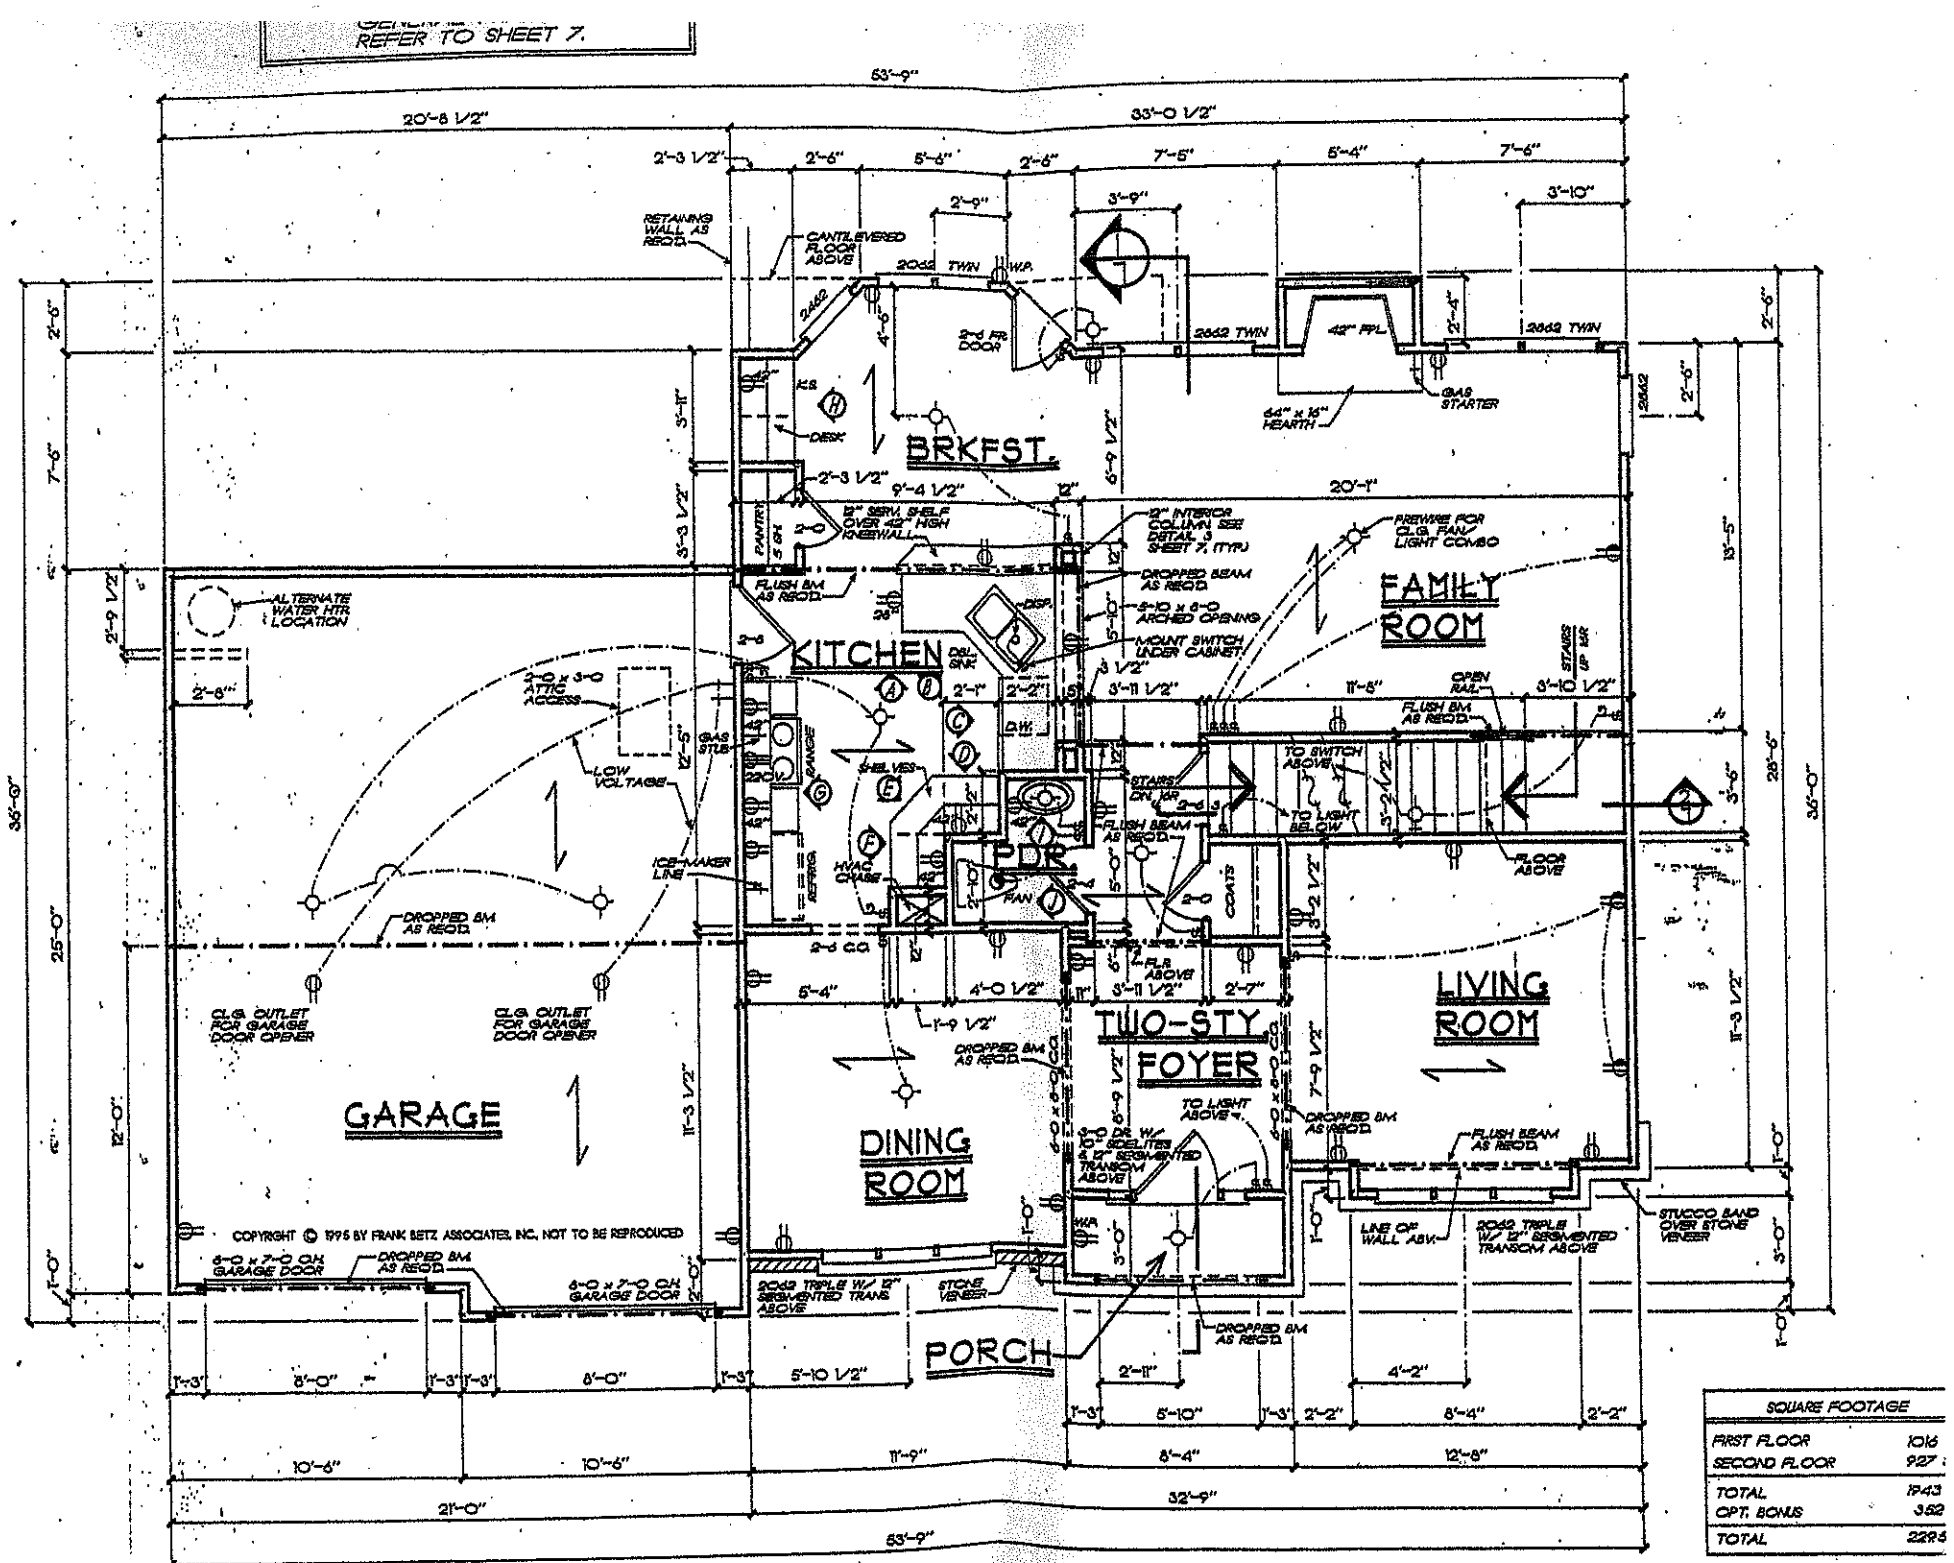

SQUARE FOOTAGE	
FIRST FLOOR	1016
SECOND FLOOR	927
TOTAL	1943
OPT. BONUS	352
TOTAL	2295

FIRST FLOOR PLAN

GARAGE 43