100

# IREDELL COUNTY HEALTH DEPARTMENT

STATESVILLE 704-878-5305 MOORESVILLE 704-664-5281

## IMPROVEMENT PERMIT / AUTHORIZATION TO CONSTRUCT / OPERATION PERMIT / EXISTING SYSTEM INSPECTION

PERMIT# 07-2-0598 PIN# 4730 48 6343 DATE 11-21-98

OWNER OR CONTRACTOR C & S ASSOCIATES, LLC PHONE: Business (336) 475-4111 Home (828) 478-5331

ADDRESS 904 SALEM STREET, THOMASVILLE, NC 27360

LOCATION US 21 S, TR PERTH RD, TR STATE PARK RD, 4TH LOT ON RIGHT PAST SUNNYBRAE DRIVE

SUBDIVISION MEADOW GLEN BLOCK / SECTION I LOT 12 LOT AREA 23,354.48SF SITE CLASS P3 DESIGN FLOW 360 L.T.A.R. 0.25 GPD/FT²

Septic Tank: 1000 Gallons: STB 625 Date: 11 9 98
Pump Tank: 1000 Gallons: PT 47 Date: 11 7 98
Pump Make: Zoeller Model: N137-C Serial No.:
Nitrification Field: No Fields: 1 Square Feet: EQ.TO 1440 Linear Feet: 360+
No Lines: FIVE Trench Width: 36" Max. Trench Bottom Depth: 36" Depth: SAND 6"


✓ New System Repair System Type: I
System Description: 25% REDUCTION, PUMP
Repair System Description: PPBFS, PUMP-FED
Maintenance Agreement Required:

✓ House/Mod. Home No. Bedrooms: 3
Mobile Home No. Bathrooms: 2
Business No. Employees:
Other:

Water Supply: Individual / ✓ Public / Community

Comments/Conditions: ① INSTALL 25% REDUCTION SYSTEM USING SIXTY 6' CHAMBERS OR 36 H.D.S. SECTIONS IN FIVE EQUAL LENGTH LINES ON CONTOUR ② SEE ATTACHED SHEETS FOR PUMP & PRES. MANIFOLD REQ.

SYSTEM ALTERED AS SHOWN WITHOUT PRIOR APPROVAL FROM HEALTH DEPARTMENT.

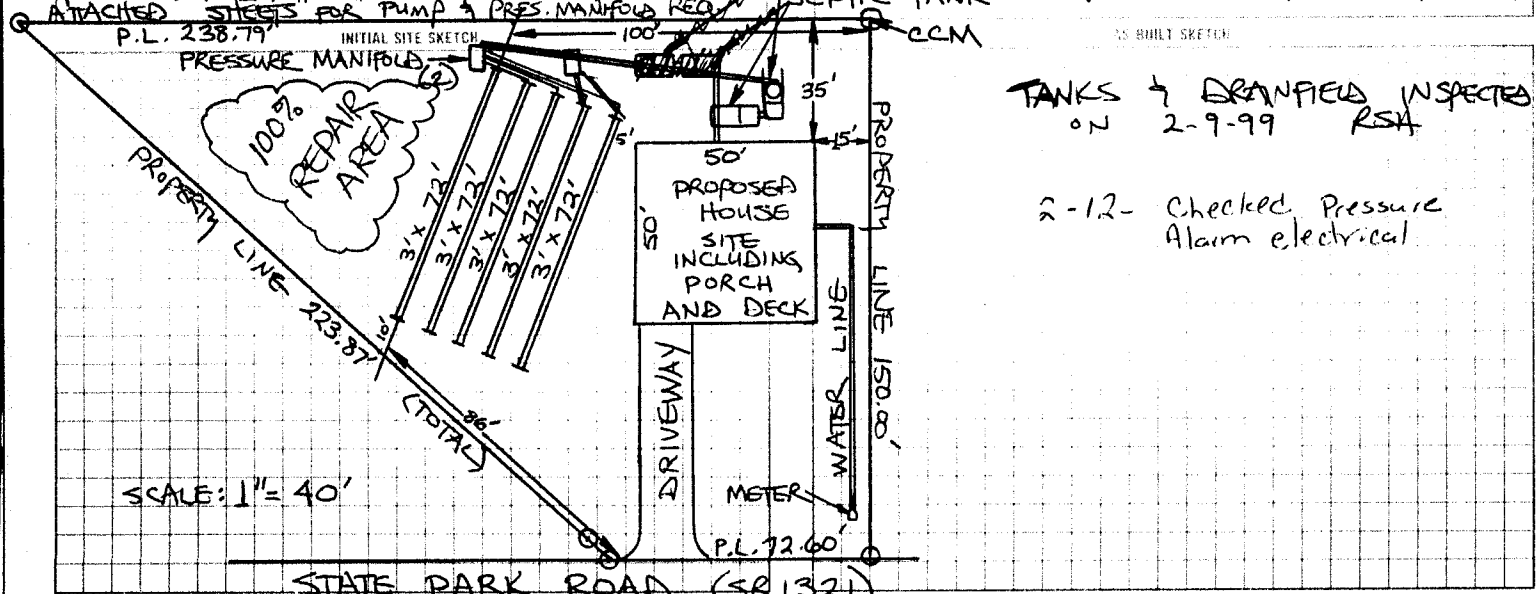


TANKS & DRAINFIELD INSPECTED ON 2-9-99 RSH

2-12- Checked Pressure Alarm electrical

I understand that this permit can be suspended or revoked if any false information is supplied toward securing the permit, any unauthorized changes are made to the site, or any unauthorized changes are made in the installation of the system. Improvement Permit with plat valid without expiration. Improvement Permit with site plan valid for sixty months. Authorization to Construct is valid for a period equal to that of Improvement Permit – not to exceed sixty months.

Signed: A Comm date 11/24/1998 Installed by: Rowan Septic

Improvement Permit by: STEVE HEDRICK date 11-21-98 Operation Permit by: [signature] RS date 2-12-99

Authorization to Construct by: STEVE HEDRICK date 11-21-98 Existing System Inspection by: date

HEALTH DEPT. COPY: WHITE INSPECTION COPY (FINAL): GREEN OWNER COPY (FINAL): YELLOW INSPECTION COPY (INITIAL): PINK OWNER COPY (INITIAL): GOLD