
PUMP TANK DESIGN

MEADOW GLEN I, LOT # 13

ATTACHMENT TO PROPERTY DESCRIPTION #07-Z-0698

TAX MAP # 4730 48 6343 (PT)

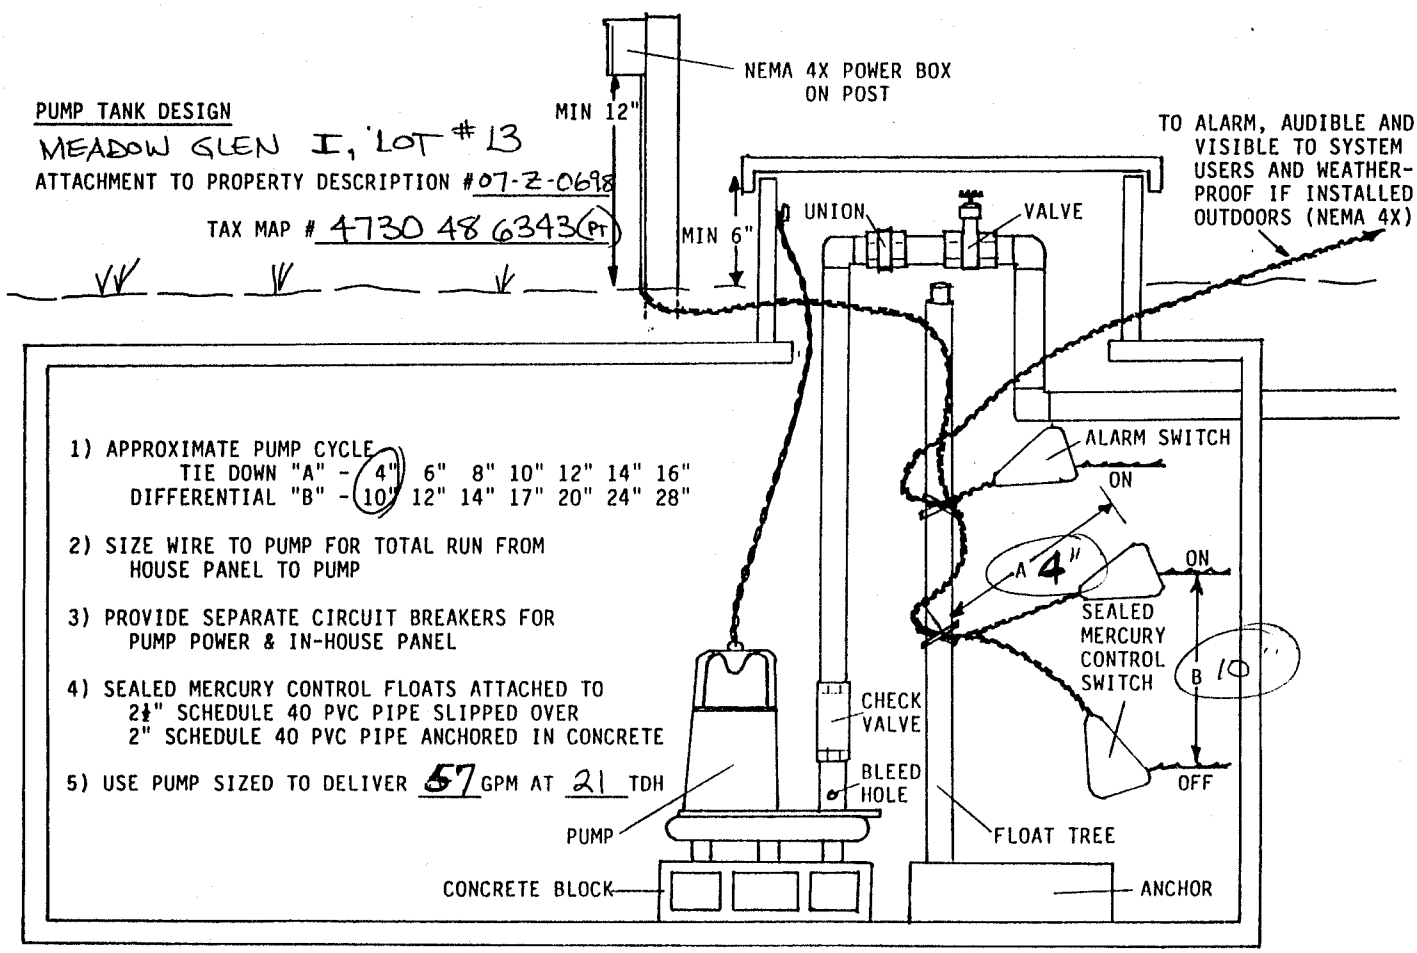

1) APPROXIMATE PUMP CYCLE
   TIE DOWN "A" - (4") 6" 8" 10" 12" 14" 16"
   DIFFERENTIAL "B" - (10") 12" 14" 17" 20" 24" 28"

2) SIZE WIRE TO PUMP FOR TOTAL RUN FROM HOUSE PANEL TO PUMP

3) PROVIDE SEPARATE CIRCUIT BREAKERS FOR PUMP POWER & IN-HOUSE PANEL

4) SEALED MERCURY CONTROL FLOATS ATTACHED TO 2½" SCHEDULE 40 PVC PIPE SLIPPED OVER 2" SCHEDULE 40 PVC PIPE ANCHORED IN CONCRETE

5) USE PUMP SIZED TO DELIVER 57 GPM AT 21 TDH