
PRESSURE MANIFOLD DESIGN

ATTACHMENT TO P.D.# _____

TAX MAP # _____

Lot 68
Meadow Glen

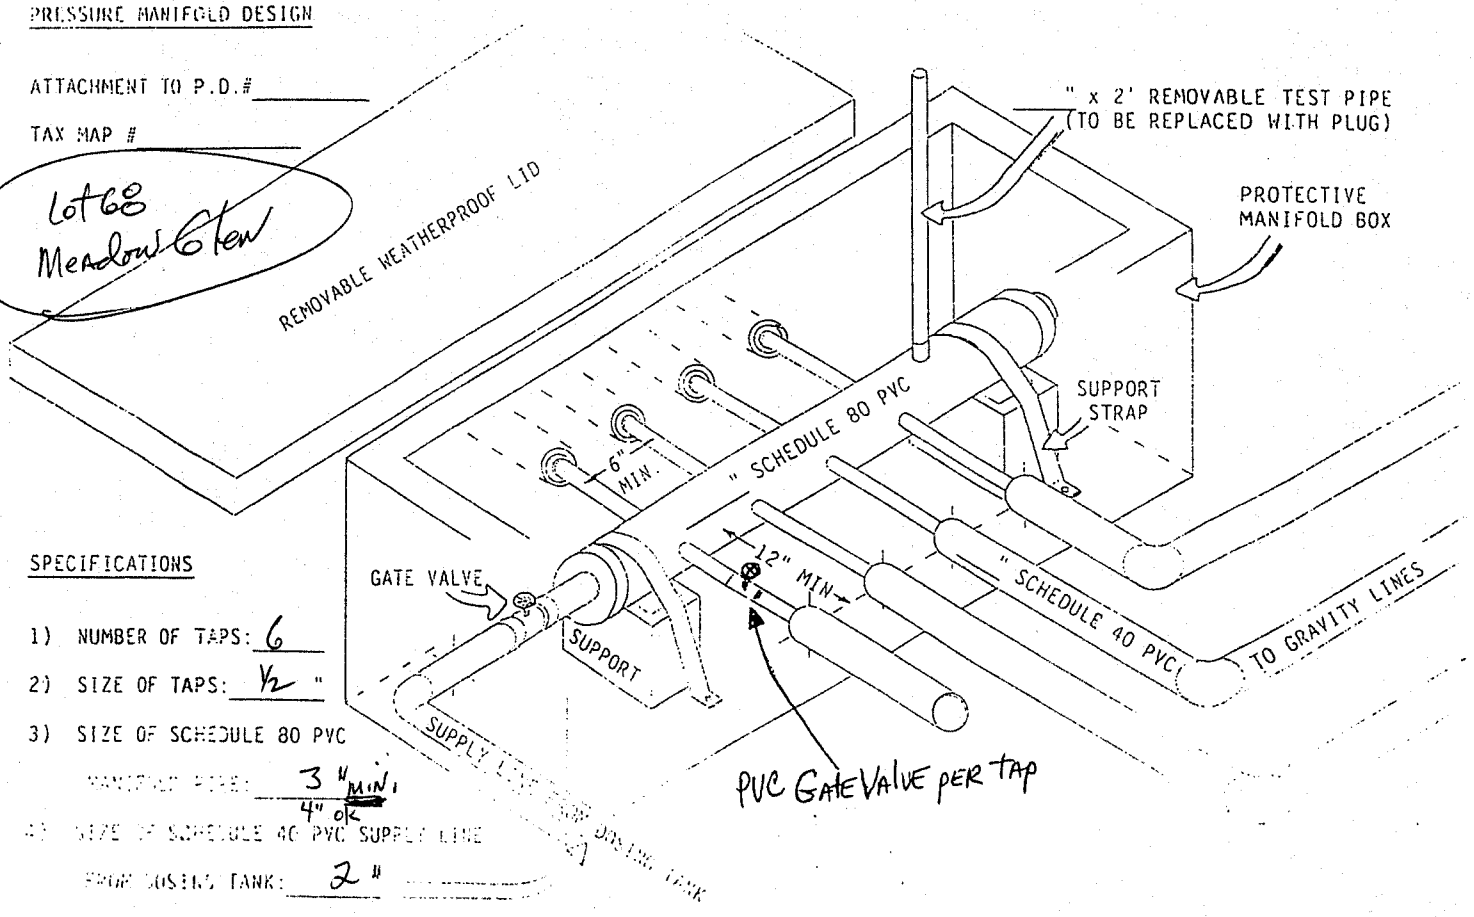

SPECIFICATIONS

1) NUMBER OF TAPS: 6

2) SIZE OF TAPS: ½ "

3) SIZE OF SCHEDULE 80 PVC
MANIFOLD PIPE: 3 " MIN, 4" ok

4) SIZE OF SCHEDULE 40 PVC SUPPLY LINE
FROM DOSING TANK: 2 "