
Acknowledgement Of
Plans Submittal ONLY!
Date 7/25/03
Date 7/25

Appraised 4 BEDROOM PLAN

NOTE FOR GENERAL NOTES & GENERAL FRAMING NOTES, REFER TO SHEET 5

SQUARE FOOTAGE		
FIRST FLOOR	1569	SQ. FT.
SECOND FLOOR	549	SQ. FT.
TOTAL		
OPT. BONUS Rm	218	SQ. FT.
OPT. BONUS Rm	248	SQ. FT.
TOTAL	2366	SQ. FT.

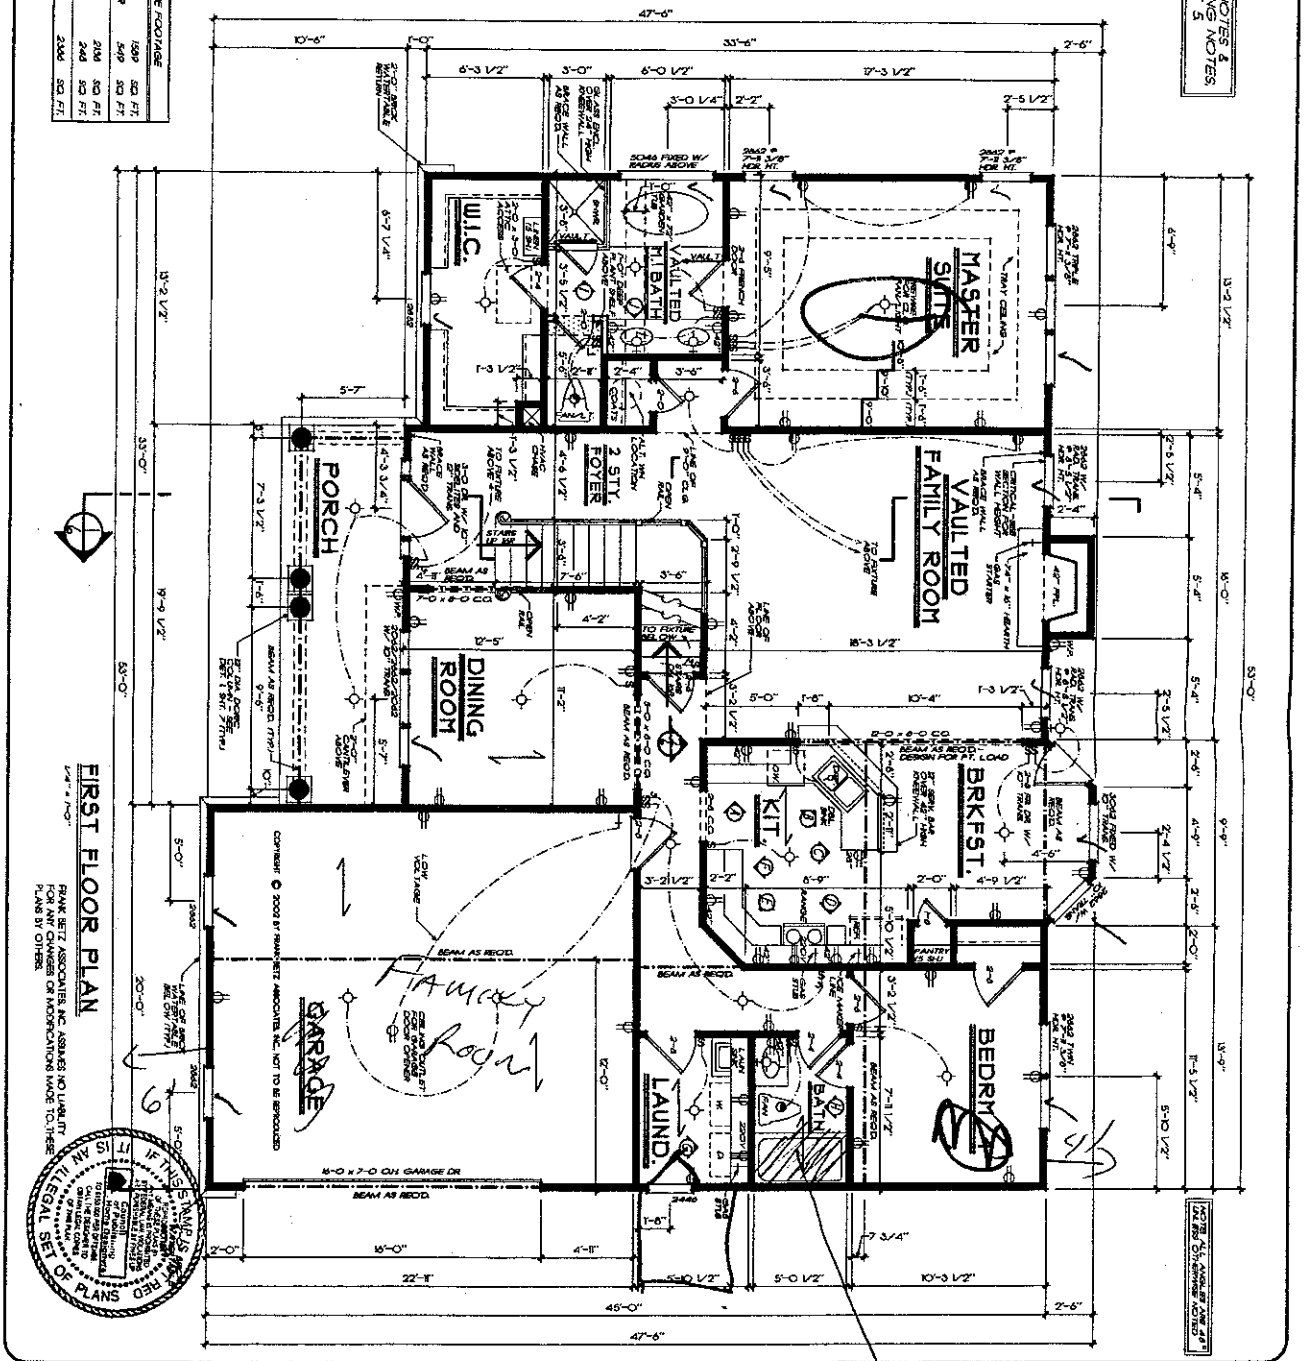

FIRST FLOOR PLAN
1/4" = 1'-0"

COPYRIGHT © 2002 BY FRANK BETZ ASSOCIATES, INC. NOT TO BE REPRODUCED

FRANK BETZ ASSOCIATES, INC. ASSUMES NO LIABILITY FOR ANY CHANGES OR MODIFICATIONS MADE TO THESE PLANS BY OTHERS.

IF THIS STAMP IS NOT RED IT IS AN ILLEGAL SET OF PLANS

SHEET 4 OF 7

DATE 4-30-2003

SCALE 1/4" = 1'-0"

FBA
FRANK BETZ ASSOCIATES, INC.
2401 LAKE PARK DRIVE/SUITE 250
SMYRNA, GEORGIA 30080
770/432-0682
www.frankbetz.com


FIRST FLOOR PLAN
THE COLONNADE

HOMEPLANS

DATE	REV	DATE	REV
10-31-02	CLAB 3D-40		

Copyright Frank Betz Associates, Inc. All Rights Reserved. Any Duplication of Plans, Ideas, Designs, Drawings or Arrangements Contained Herein Without the Written Consent of Frank Betz Associates, Inc. is Strictly Prohibited. Use Authorized by Limited License Agreement Only.

2862 sq ft
Gar / M/BED
4/2 1347 ft

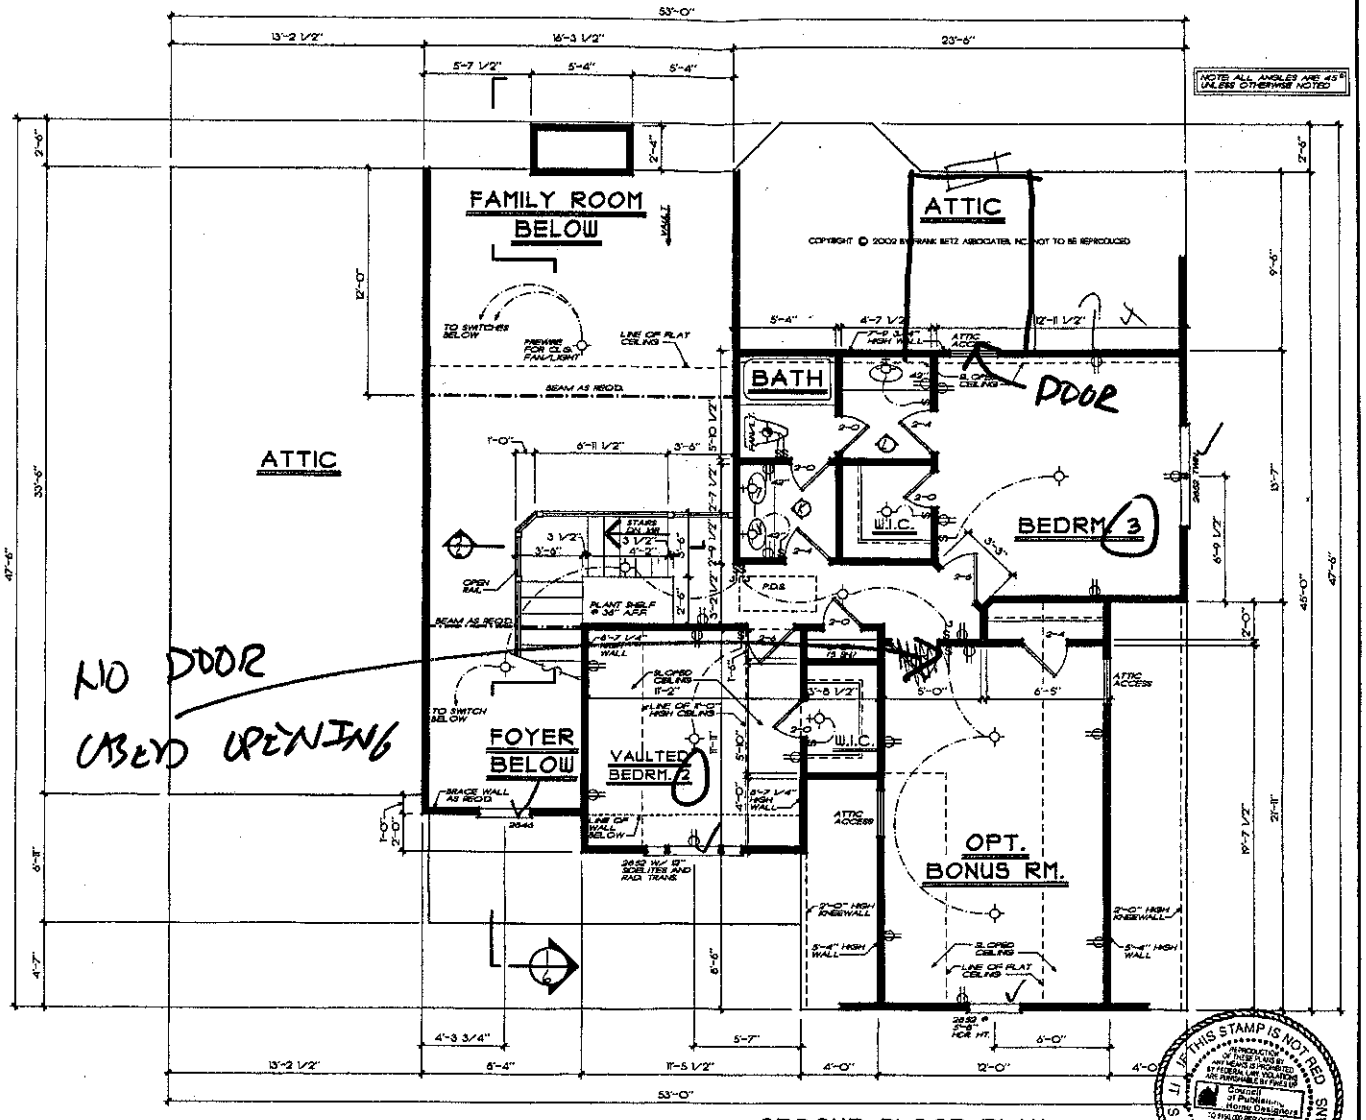

NOTE: ALL CEILING JOISTS AND RAFTER BRACING TO BEAR ON LOAD BEARING WALLS DESIGNED TO CARRY LOAD THRU ALL LEVELS AND TERMINATE AT FOUNDATION AND BE ANCHORED BY THOSE ELEVATIONS AS GRADE BEAM OR FOOTING DESIGNED TO CARRY LOAD.

SECOND FLOOR PLAN

1/4" = 1'-0"

FRANK BETZ ASSOCIATES, INC. ASSUMES NO LIABILITY FOR ANY CHANGES OR MODIFICATIONS MADE TO THESE PLANS BY OTHERS.

IF THIS STAMP IS NOT RED
IT IS AN ILLEGAL SET OF PLANS

REPRODUCTION OF THESE PLANS BY ANY METHOD IS PROHIBITED BY FEDERAL LAW VIOLATORS ARE PUNISHABLE BY FINES OF

SOCIETY OF Professional Home Designers

TO FIND OUT MORE ABOUT SPHD CALL THE DESIGNER TO OBTAIN LEGAL COPIES OF THIS PLAN

HOMEPLANS

SECOND FLOOR PLAN

THE COLONNADE

FBA

FRANK BETZ ASSOCIATES, INC.
8401 LAKE PARK DRIVE/SUITE 210
AUSTIN, TEXAS 78744
512/451-0260
www.frankbetz.com


BY FLO CE KKW

DATE 4-30-2002

SHEET 5 OF 7

THESE PLANS DATE 10-21-2002 PATH-NAME X:\BOOKS\COLONADE\2SKSCS

TIME:3:8 PM DATE:4-30-2002 PATH:\NAME X:\BOOKS\COLONNADE-3\MACLOCS

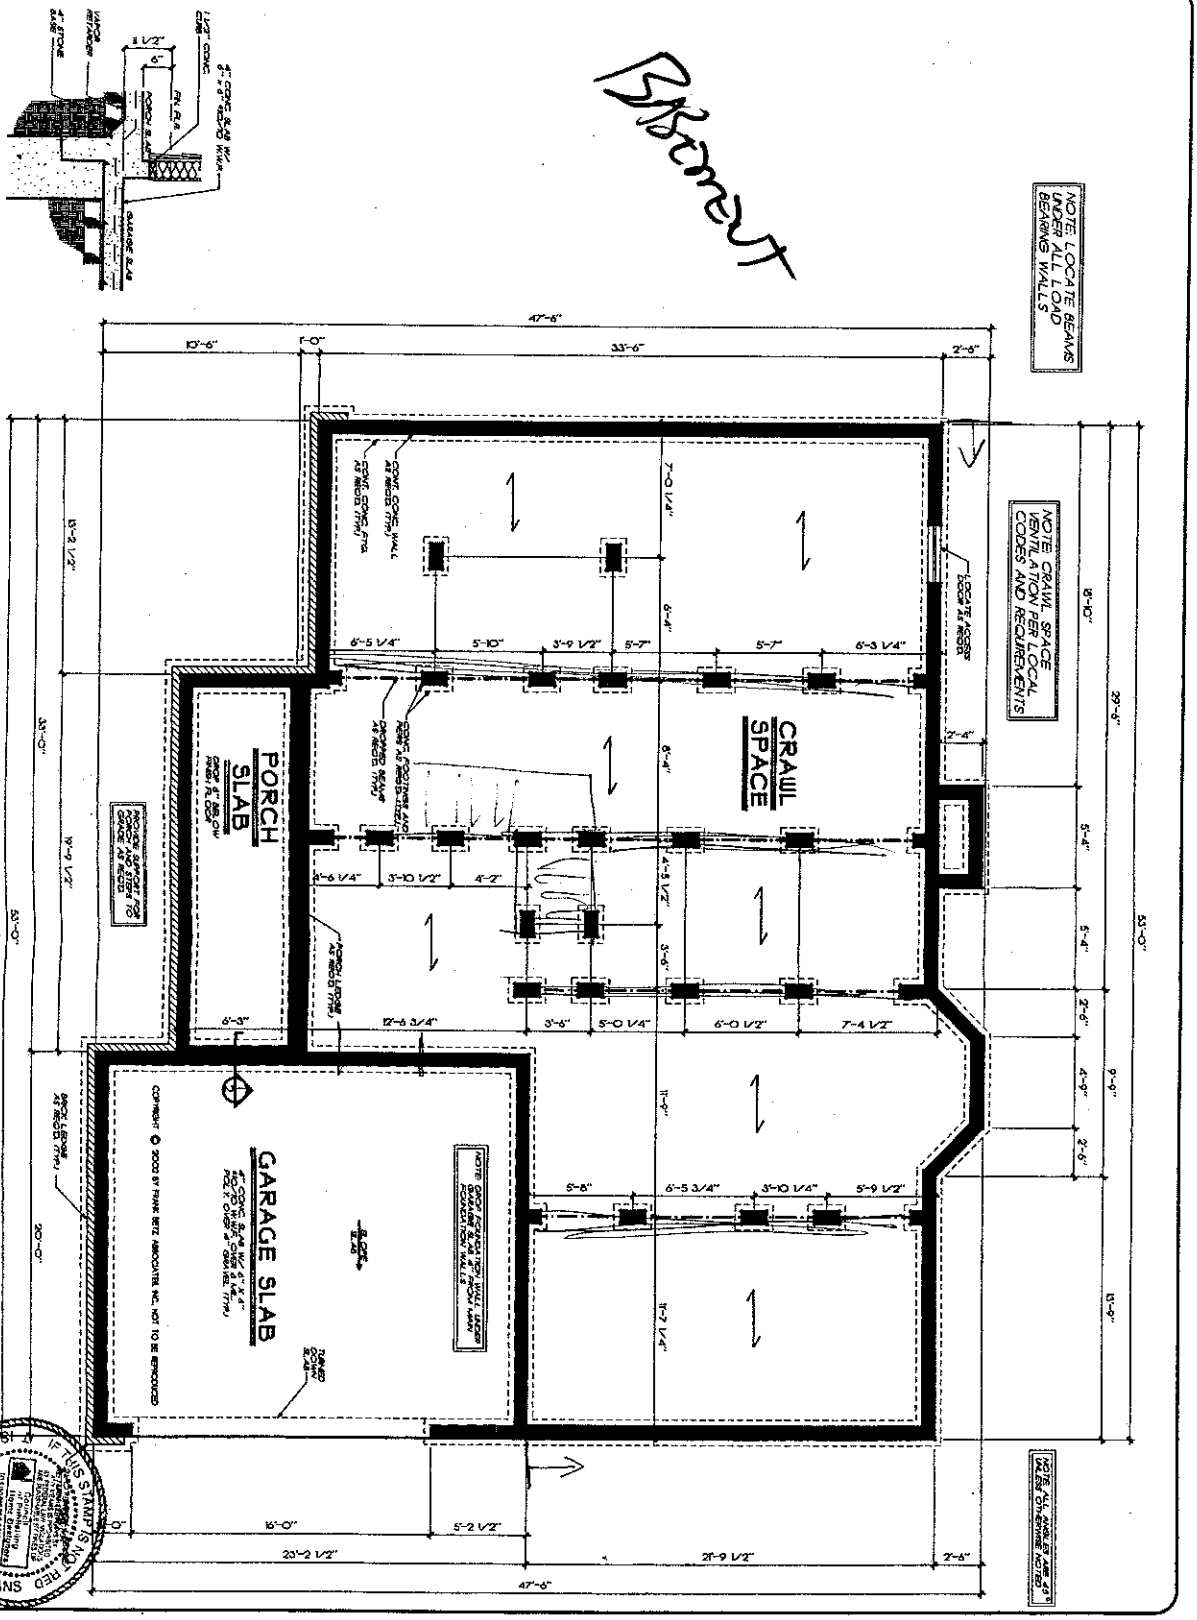

1/4" = 1'-0"

PORCH/GARAGE SLAB DETAIL

1/4" = 1'-0"

CRAWL FOUNDATION PLAN

COPYRIGHT © 2002 BY FRANK BETZ ASSOCIATES, INC. NOT TO BE REPRODUCED

FRANK BETZ ASSOCIATES INC ASSUMES NO LIABILITY FOR ANY CHANGES OR MODIFICATIONS MADE TO THESE PLANS BY OTHERS.

IF THIS STAMP IS NOT RED IT IS AN ILLEGAL SET OF PLANS

SHEET	DATE	BY
3 of 7	4-30-2002	

FBA
FRANK BETZ ASSOCIATES, INC.
2401 LAKE PARK DRIVE/SUITE 250
SMYRNA, GEORGIA 30080
770/431-0868
www.frankbetz.com

CRAWL FOUND. PLAN

THE COLONNADE

HOMEPLANS

DATE	BY	DATE	BY

Copyright Notice: Homeplans, Inc. All Rights Reserved. The Distribution, Publication, Sale, Reproduction, Modification, Creation of derivative works, Display, Use, Licensing, or any other exploitation of the plans and/or designs contained herein, in whole or in part, without the express written permission of Homeplans, Inc. is strictly prohibited. Unauthorized use of these plans and/or designs is subject to penalty of law.