
PRESSURE MANIFOLD DESIGN

MEADOW GLEN I #22

ATTACHMENT TO P.D.# 07-2-1598

TAX MAP #9730-48-6343(PT)

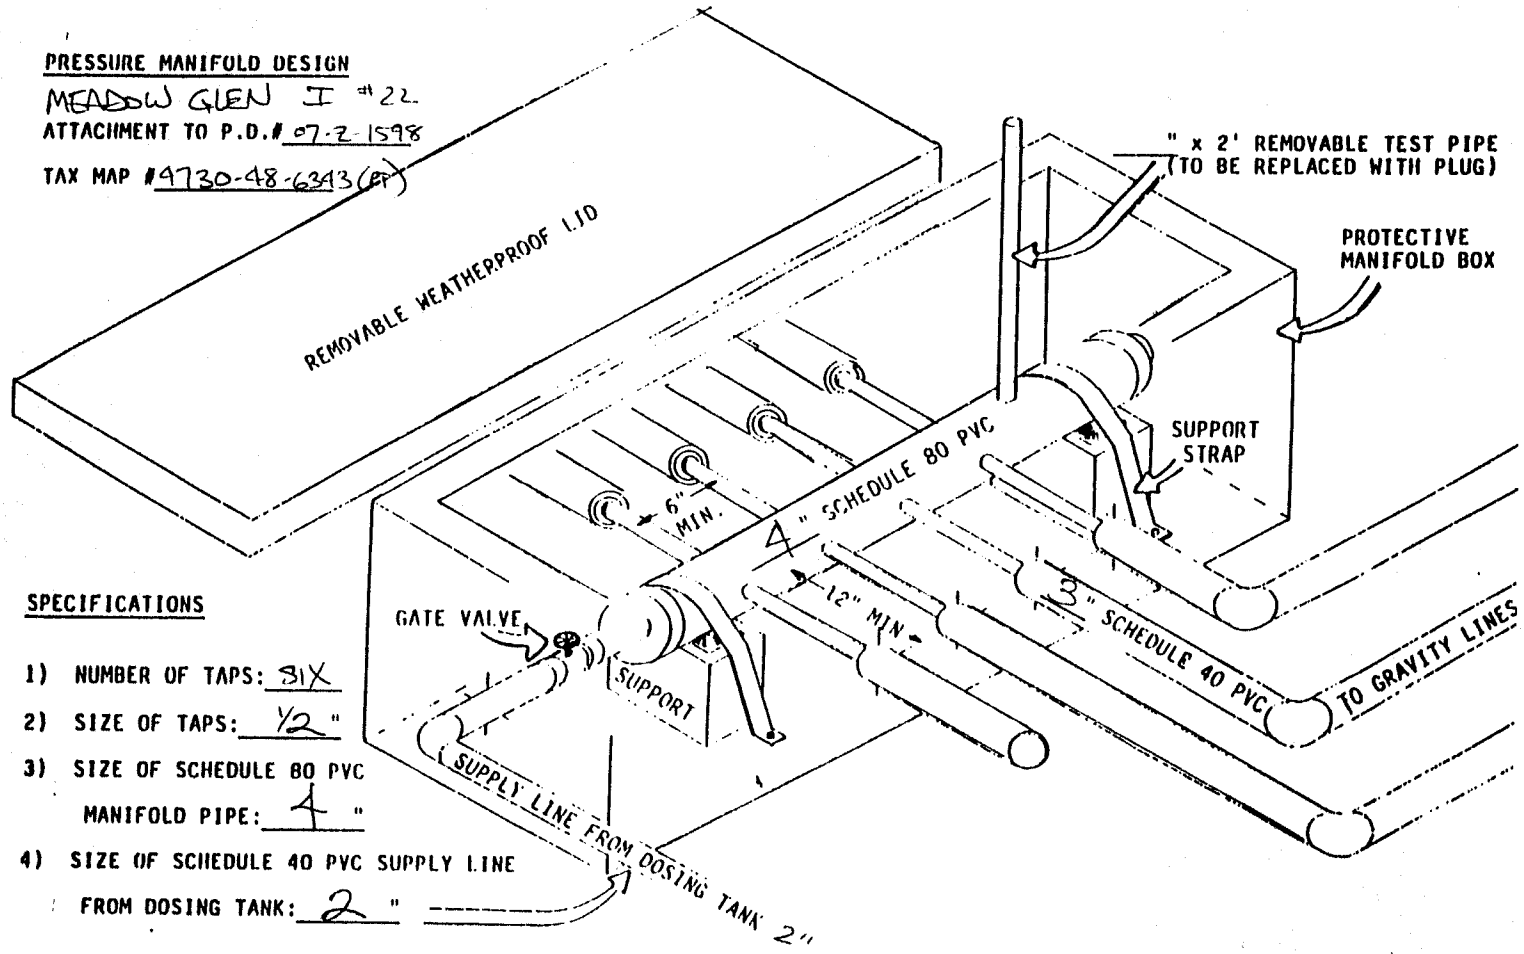

SPECIFICATIONS

1) NUMBER OF TAPS: SIX
2) SIZE OF TAPS: 1/2 "
3) SIZE OF SCHEDULE 80 PVC MANIFOLD PIPE: 4 "
4) SIZE OF SCHEDULE 40 PVC SUPPLY LINE FROM DOSING TANK: 2 "