IREDELL COUNTY HEATLH DEPARTMENT

PAGE 2: *SITE PLAN WORKSHEET*

SEE THE SAMPLE SITE PLAN BELOW. INCOMPLETE SITE PLANS WILL BE RETURNED TO YOU FOR COMPLETION AND MAY RESULT IN A DELAY IN THE ISSUANCE OF YOUR SEPTIC SYSTEM PERMIT!!!

Place an (X) beside each item as you complete the site plan:

- X — **Property Line measurements are clearly identified…**
- X — **All proposed structures are indicated…**
  SHOW: proposed house or business footprint, wells, water lines, patios, pools and decks, and any other item that will occupy space on the site
- X — **Front and side setbacks from property line…**
- X — **Preferred driveway location and configuration, preferred well location…**
- X — **Area you prefer your septic system to be placed…**
- X — **North arrow, or other sufficient indicator of direction…**

Circle N/A on the following if appropriate:


- X — **Location of septic systems and wells within 100' of your property…** **N/A**
- X — **Location of easements and rights of ways on your property…** **N/A**
- X — **Location of any designated wetlands on the property…** **N/A**


Signature: John Pruitt
Property owner or owner's legal representative signature (SIGNATURE REQUIRED)

10/4/06
DATE

USE THIS SPACE TO DRAW YOUR SITE PLAN

SEE ATTACHED SITE PLAN

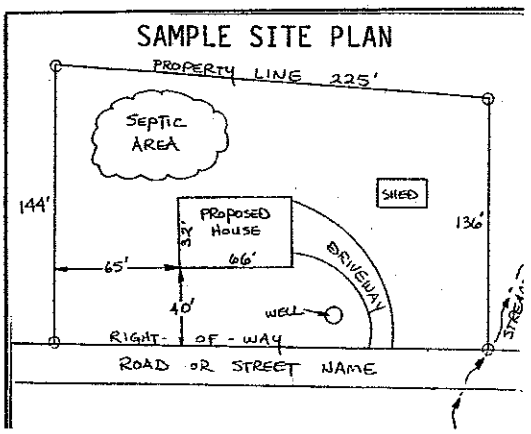

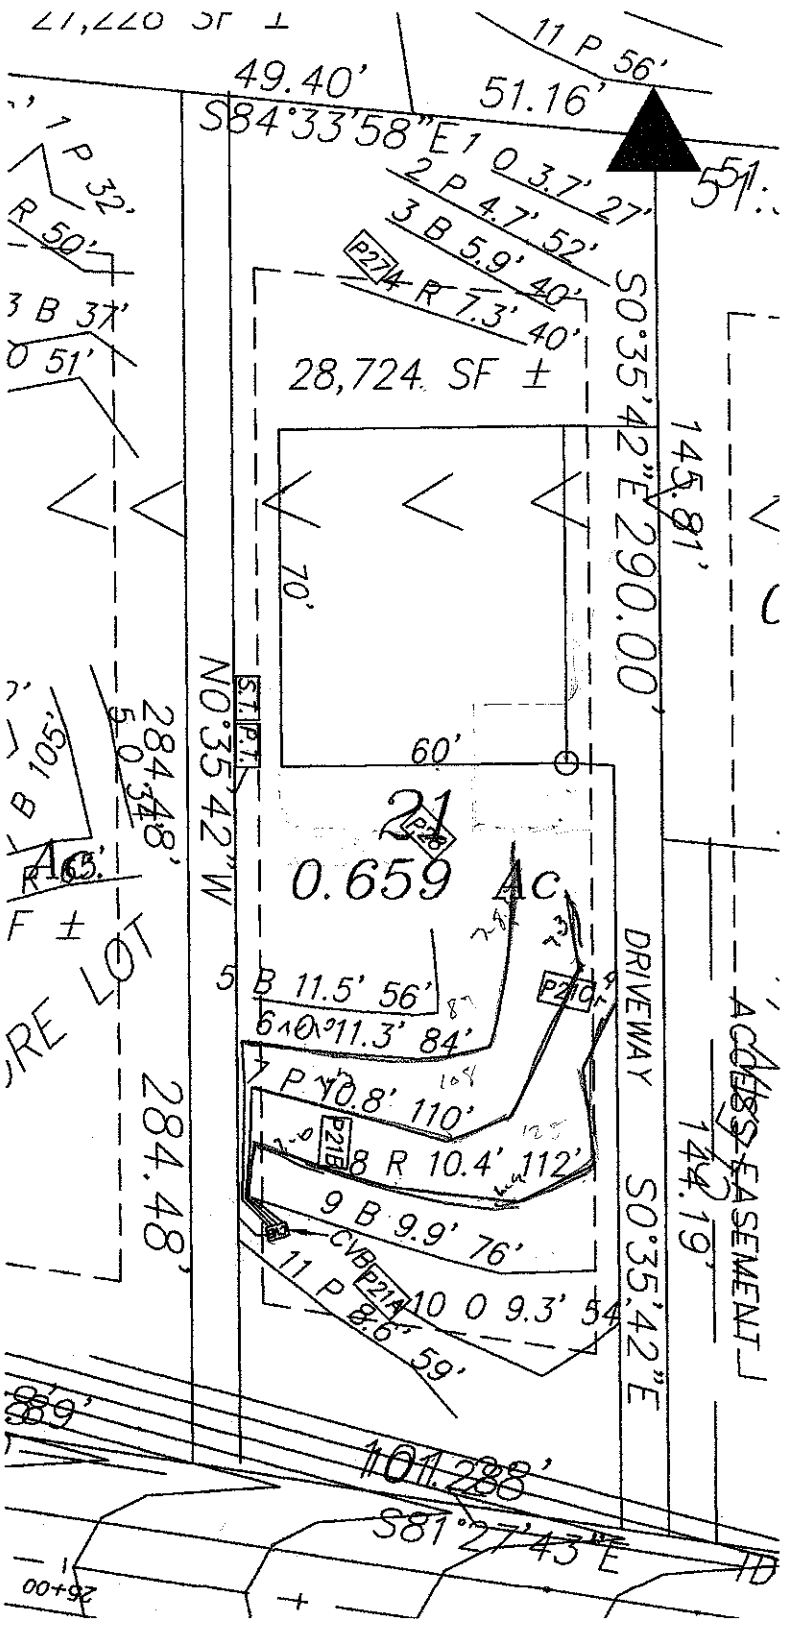
49.40'
S84°33'58"E 10
51.16'
11 P 56'
2 P 4.7' 52'
3 B 5.9' 40'
P27 4 R 7.3' 40'
28,724 SF ±
S0°35'42"E 290.00'
145.81'
70'
60'
21
P28
0.659 Ac
N0°35'42"W
284.48'
S.T.P.T.
B 11.5' 56'
P21C
10 11.3' 84'
P 10.8' 110'
P21B
8 R 10.4' 112'
9 B 9.9' 76'
CVB P21A
11 P 8.6' 59'
10 0 9.3' 54'
DRIVEWAY
S0°35'42"E
144.19'
ACCESS EASEMENT
101.28'
S81°27'43"E
1 P 32'
R 50'
3 B 37'
0 51'
B 105'
R 65'
F ±
RE LOT
284.48'