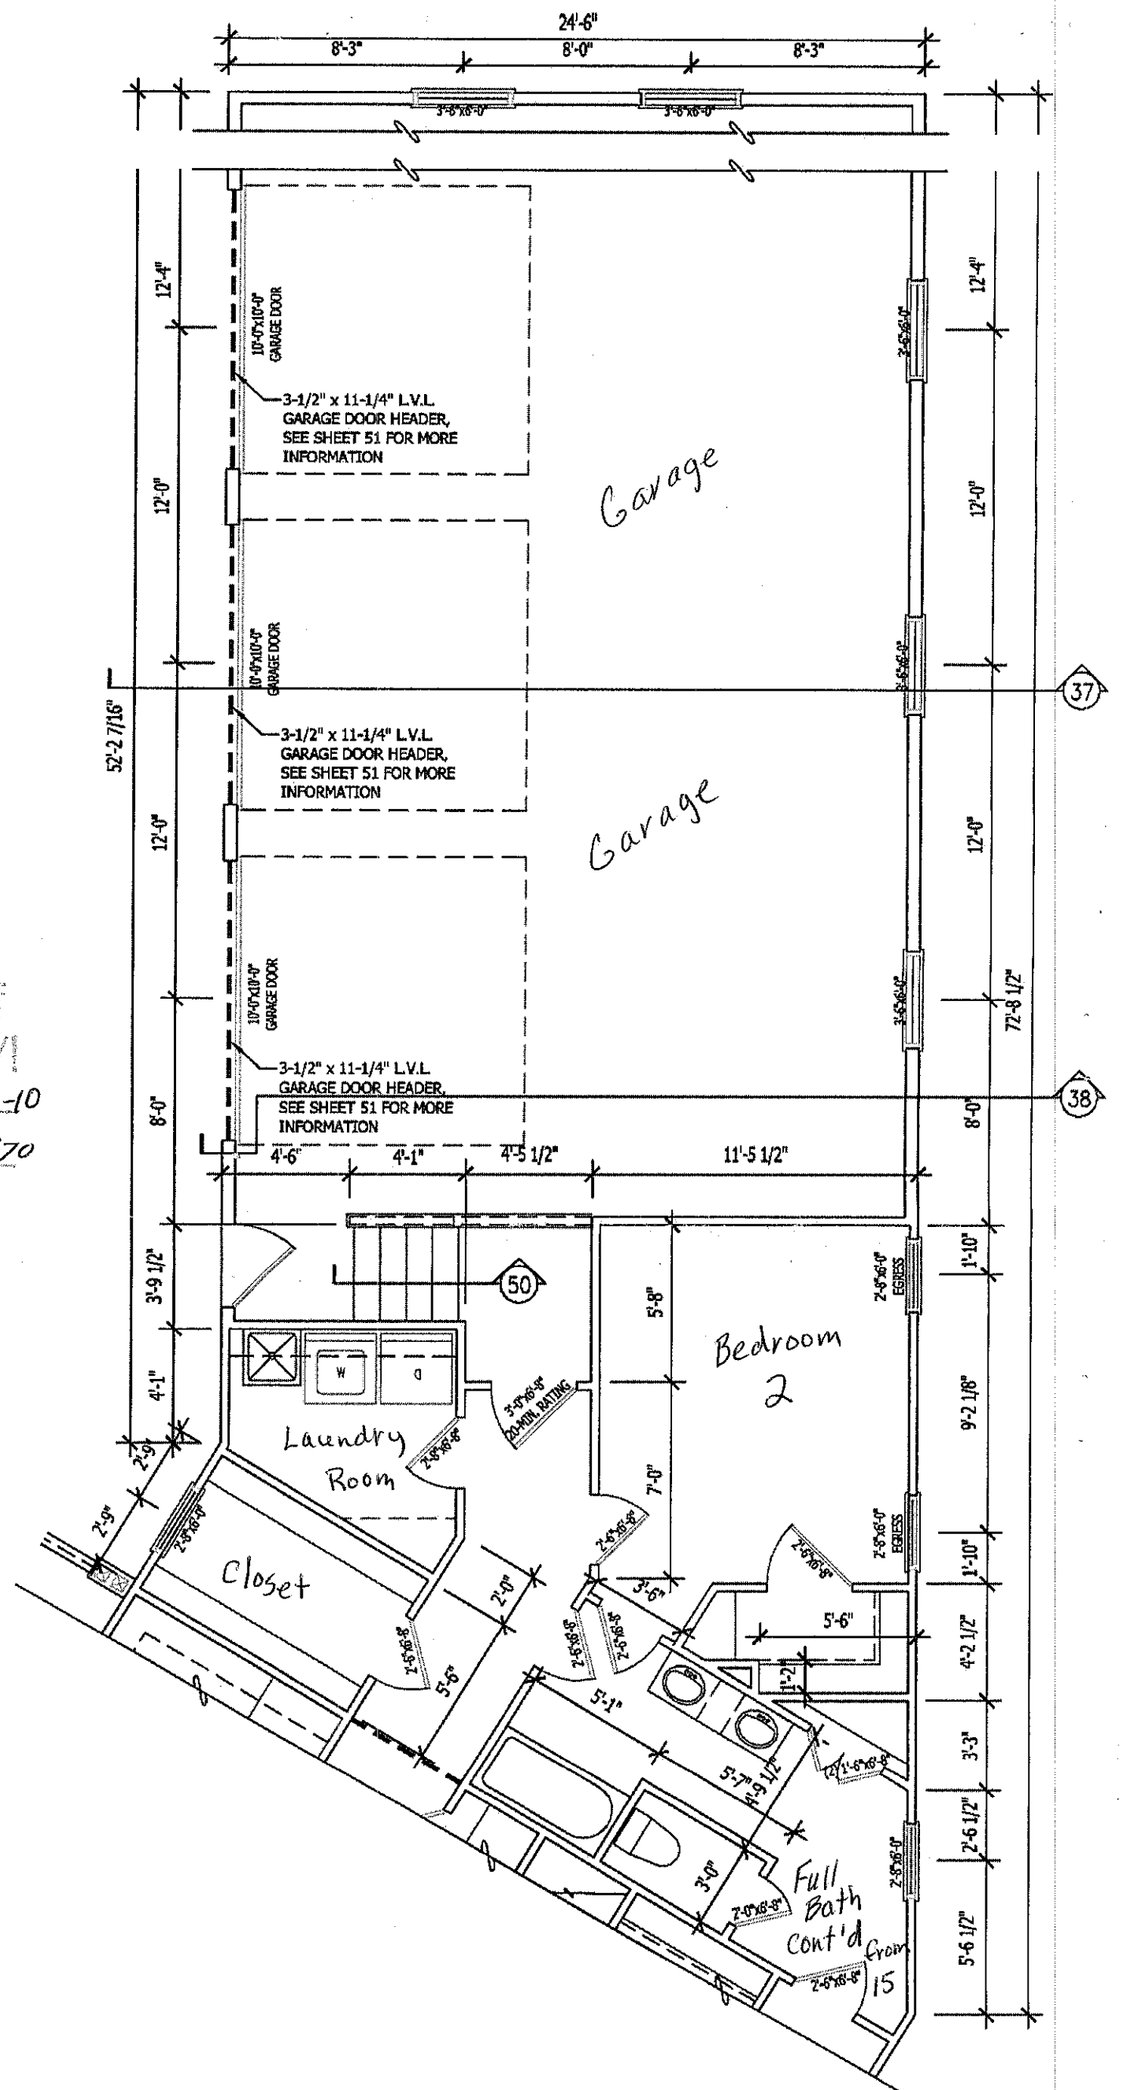


Acknowledgement Of
Plans Submittal ONLY!
Date 3-18-10
Date 37870

1-15-2010

16 PROPOSED ENTRY FLOOR PLAN - 2 3/16" = 1'-0"

LANE DESIGN
Mark C. Lane, Architect
1414 Tarrington Avenue
Charlotte, NC 28205

© 2010 by Mark C. Lane, Architect. All designs are copyrighted and not to be reproduced in any form without written permission by Mark C. Lane.

MELVIN RESIDENCE
148 SHADY COVE
MOORESVILLE, NC

DATE:
1-15-2010

16