STATE OF NORTH CAROLINA
DEPARTMENT OF TRANSPORTATION

MICHAEL F. EASLEY
GOVERNOR

LYNDO TIPPETT
SECRETARY

September 8, 2006

COUNTY: Iredell

SUBJECT: Right of Way Encroachment Agreement
SR 1439

Mr. J. Mark Lancaster
116 Lily Pad Loop
Troutman, NC 28166

Attached is an approved Right of Way Encroachment Agreement covering the installation of a 60'x 2" bore under SR 1439 for a 2" PVC SDR 21 force main sewer line.

The encroaching party shall comply with all applicable state and federal environmental regulations, and shall obtain all necessary state and federal environmental permits, including but not limited to, those related to sediment control, storm water, wetland, streams, endangered species, and historical sites.

Approval is given subject to provisions in the Agreement and attachments thereto which are made a part of the Agreement.

It would be appreciated if you would advise our District Engineer at (704) 876-3947 at least forty-eight (48) hours prior to the date of beginning work on installation of this encroachment. Furthermore, it will be necessary for you to notify the District Office in writing when work is completed on this installation.

The Department of Transportation does not guarantee the right of way on this road, nor will it be responsible for any claim for damages brought by any property owner by reason of the installation.

Respectfully yours,

M. L. Holder

M. L. Holder, P.E.
Twelfth Division Engineer

:bbm

Attachments


cc: Mr. Robert Memory, State Utility Agent (Attachments)
Mr. Patrick Norman, District Two Engineer (Attachments)


P. O. Box 47, Shelby, NC 28151-0047
Telephone: (704) 480-9020 Fax: (704) 480-5401

PUMP TANK DESIGN

ATTACHMENT TO [redacted] DESCRIPTION # 138150

TAX MAP # 4730-71-1902

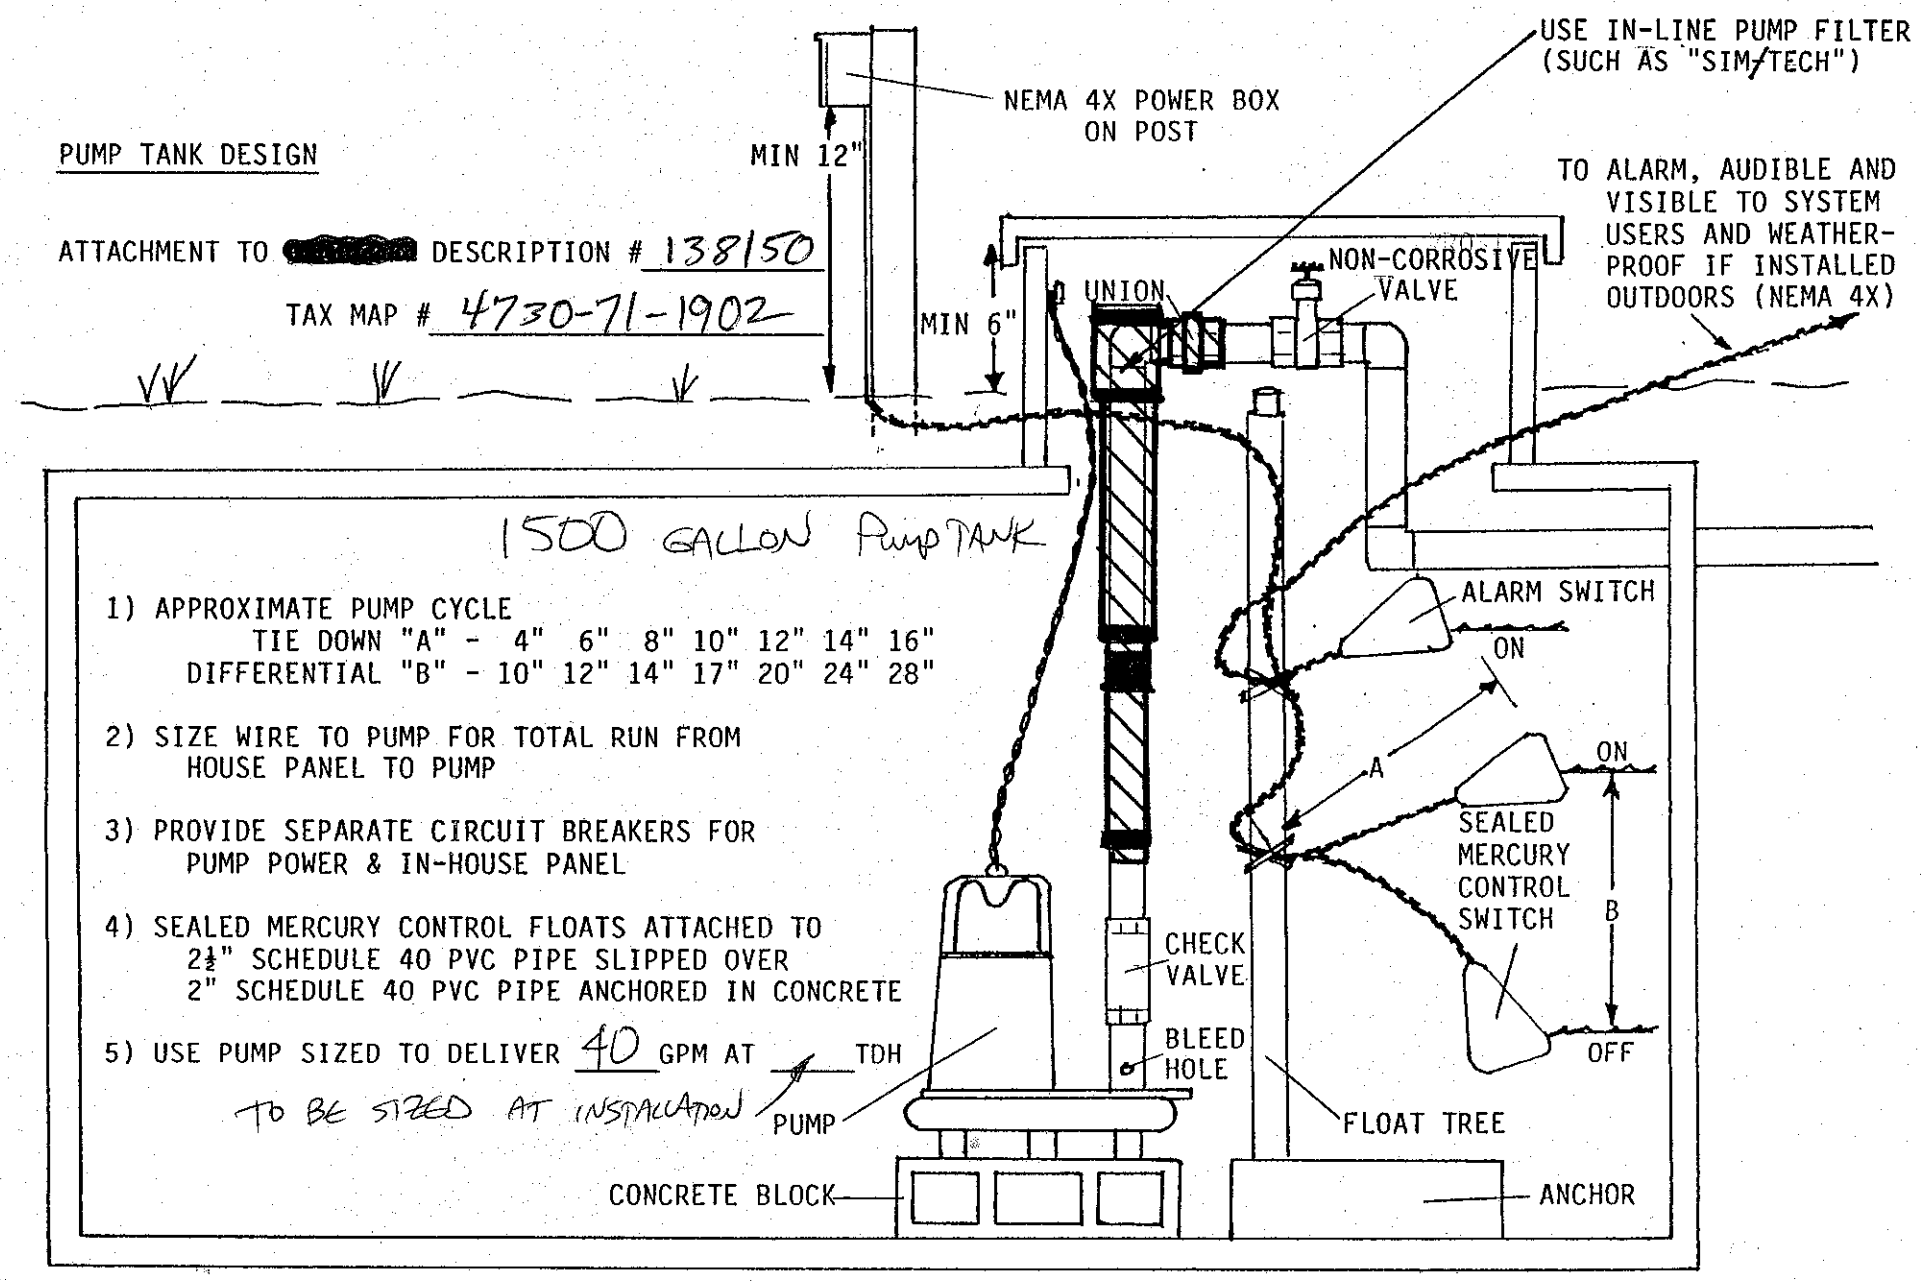

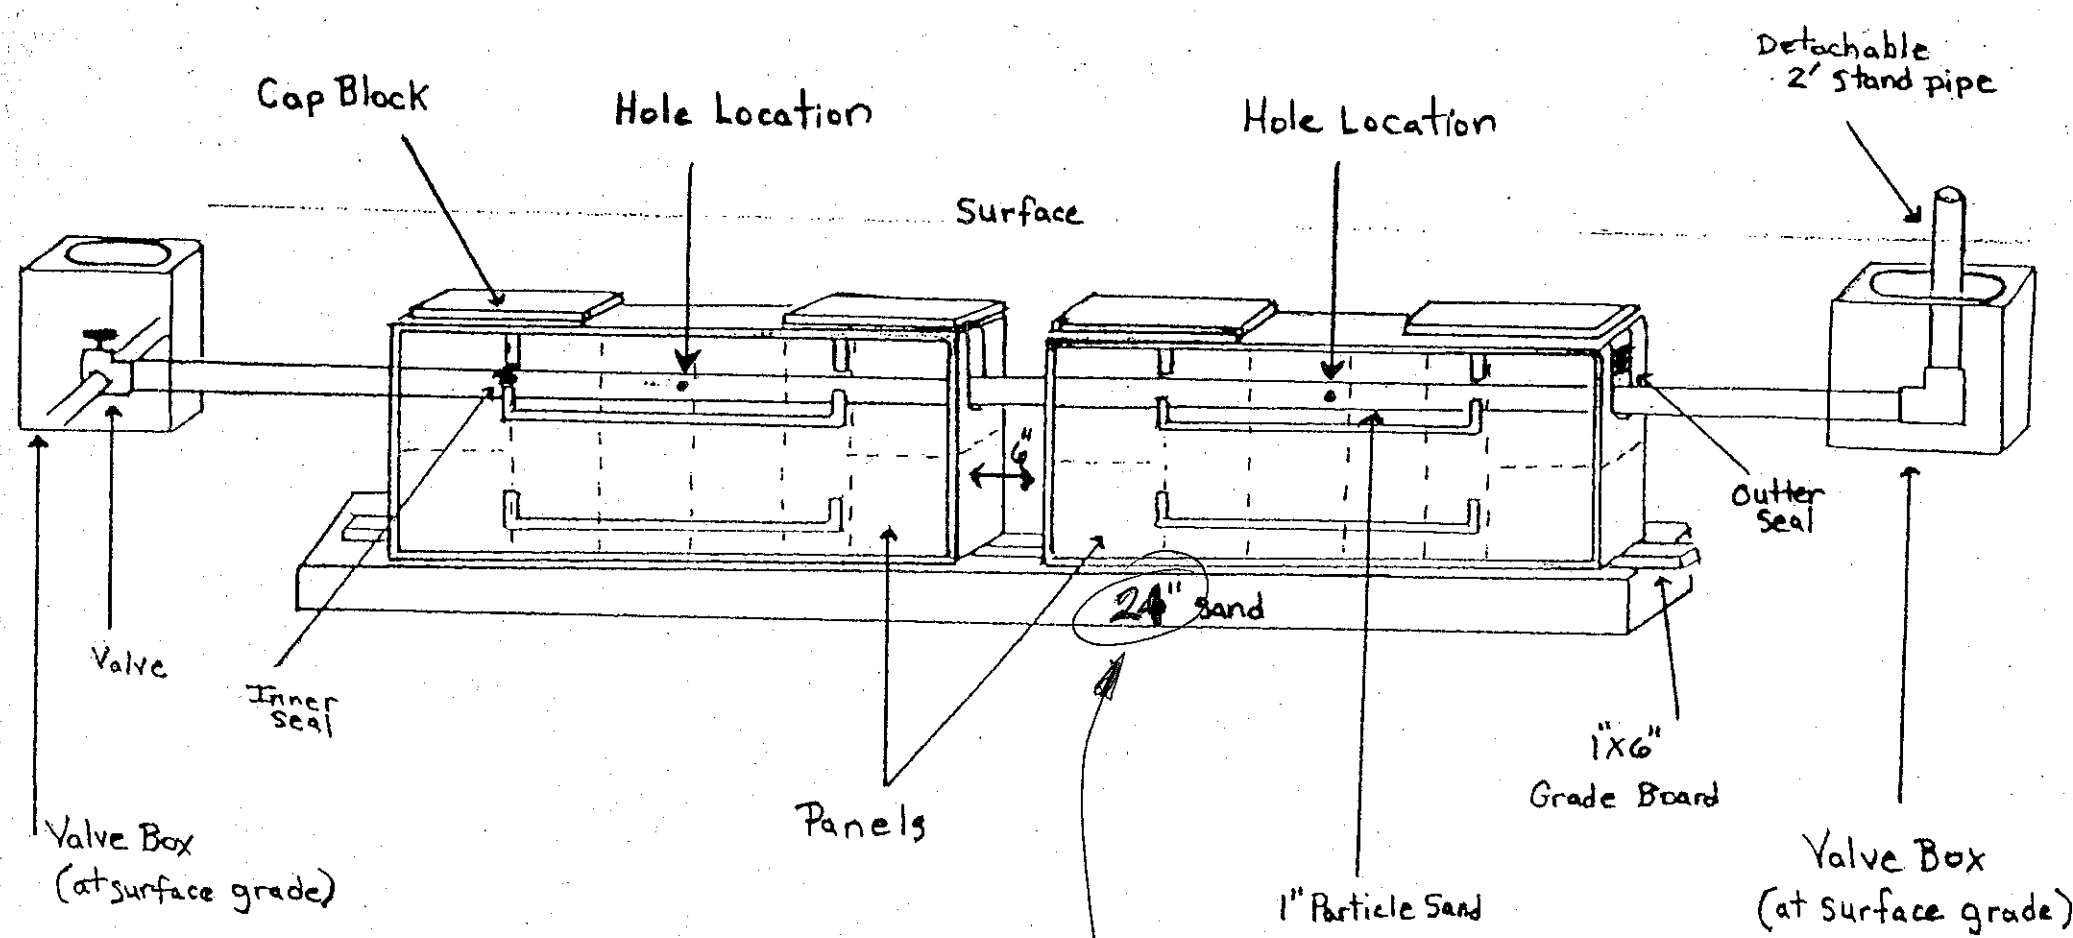

Pressure Dosed PPBPS

of panels 92.
Size holes 5/32". 1 hole per panel.
Approximate amount of sand needed 130 TONS
100lbs. of partical sand per 8 panels.
Sidewalls raked and limed.
GPM 40 (37.72)
TDH TO BE SIZED AT INSTALLATION

Comments

SCOUR TRENCH SIDEWALLS & APPLY A LIGHT DUSTING of LIME PRIOR TO INSTALLING SAND
USE 24" SAND BENEATH PANEL BOARD.