IREDELL COUNTY HEALTH DEPARTMENT 4730-71-2904

(SEPTIC TANK) IMPROVEMENTS PERMIT AND CERTIFICATE OF COMPLETION
(Ground Absorption Sewage Disposal System – G. S. Chapter 130-Article 13C)

OWNER OR CONTRACTOR Donald Benesik DATE Feb. 6, '87 PERMIT NO. 52

PHONE: Business _____ Home _____

LOCATION 1303 N. TL into Shady Cove on Rt in curve

S. R. No. _____

SUBDIVISION NAME Shady Cove LOT NO. 9 SECTION OR BLOCK NO. _____

House (✓) Mobile Home ( ) Business ( ) Other _____


No. Bedrooms 3 No. Bathrooms 2

Garbage Disposal Unit Yes ( ) No (✓)
Auto. Dishwasher Yes (✓) No ( )
Auto. Wash. Machine Yes (✓) No ( )
Site Suitable Yes ( ) No ( )

Character & Porosity of Soil clay
Percolation Rate 5/4
Topography 2-4% in front, 15% + toward lake
Depth to Water Table 6'+
Rock or other impervious formations rock hit setting tanks (6'+)

Lot Area Existing

✓ Basement with Plumbing ____ Basement without Plumbing ____ No Basement

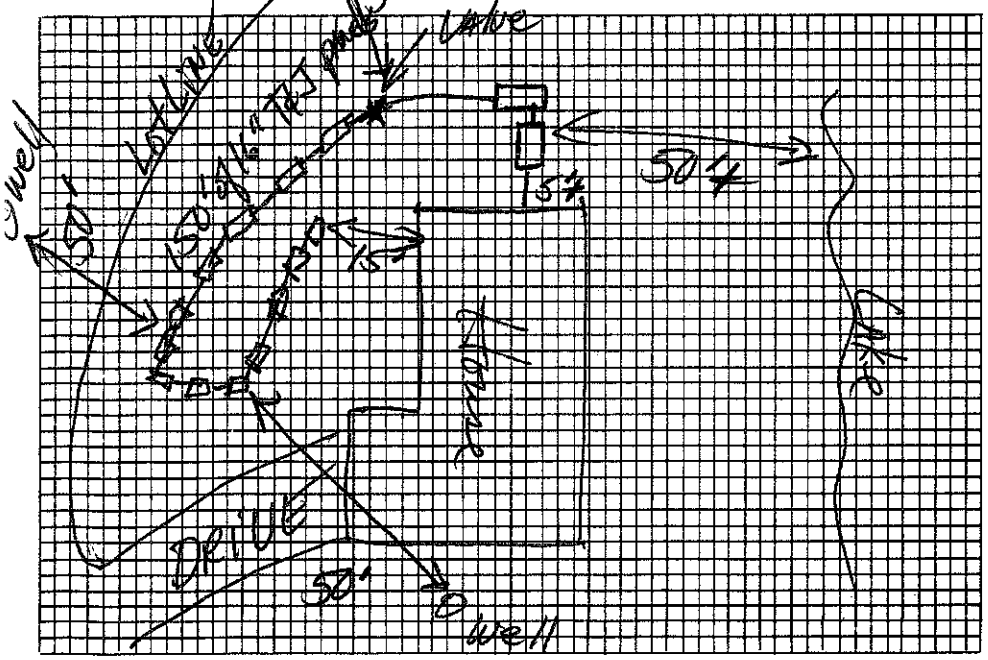

Plot of System

1000 gal pump tank

Size of Tank 1000 Gals.

Nitrification Field:
No. of Lines 1
Sq. Ft. _____ Linear Ft. 150'
Depth of Stone in Lines 16" to 2" panels

Water Supply: Individual (✓)
Public ( )

Installed by Young's

I understand and agree to install septic tank system as specified on this Improvements Permit.

Signed: _____

IMPROVEMENTS PERMIT BY DRH

COMMENTS: Due to proximity of house corner, system installed in one 150' ditch to get footage.

CERTIFICATE OF COMPLETION BY David R. Hinson, RS. DATE Feb. 6, '87

EXISTING SYSTEM CHECKED BY: _____ DATE _____

CONSTRUCTION MUST COMPLY WITH ALL OTHER APPLICABLE STATE AND LOCAL REGULATIONS.

Permit is VOID if any unauthorized changes are made in installation of system and/or if any false information is supplied in making Improvements Permit.

Health Dept. Copy: White Inspection Dept. Copy: Yellow Sanitarian's Copy: Pink Owner's Copy: Gold

IREDELL COUNTY HEALTH DEPARTMENT

(SEPTIC TANK) IMPROVEMENTS PERMIT AND CERTIFICATE OF COMPLETION
(Ground Absorption Sewage Disposal System – G. S. Chapter 130-Article 13C)

OWNER OR CONTRACTOR Donald Bencsik DATE 8-21-86 PERMIT NO. 362

PHONE: Business ________ Home ________

LOCATION 1303 N. TL into Shady Cove on Rt. before curve S. R. No. ________

SUBDIVISION NAME Shady Cove LOT NO. 9 SECTION OR BLOCK NO. ________

House (✓) Mobile Home ( ) Business ( ) Other ________

No. Bedrooms 3 No. Bathrooms 2

Garbage Disposal Unit Yes ( ) No (✓)

Auto. Dishwasher Yes (✓) No ( )

Auto. Wash. Machine Yes (✓) No ( )

Site Suitable Yes (✓) No ( )

Character & Porosity of Soil clay loam

Percolation Rate 2.4

Topography 15-25%


Depth to Water Table 4'+

Rock or other impervious formations none obs.

Lot Area Existing

✓ Basement with Plumbing ______ Basement without Plumbing ______ No Basement

1000 gal. pump tank

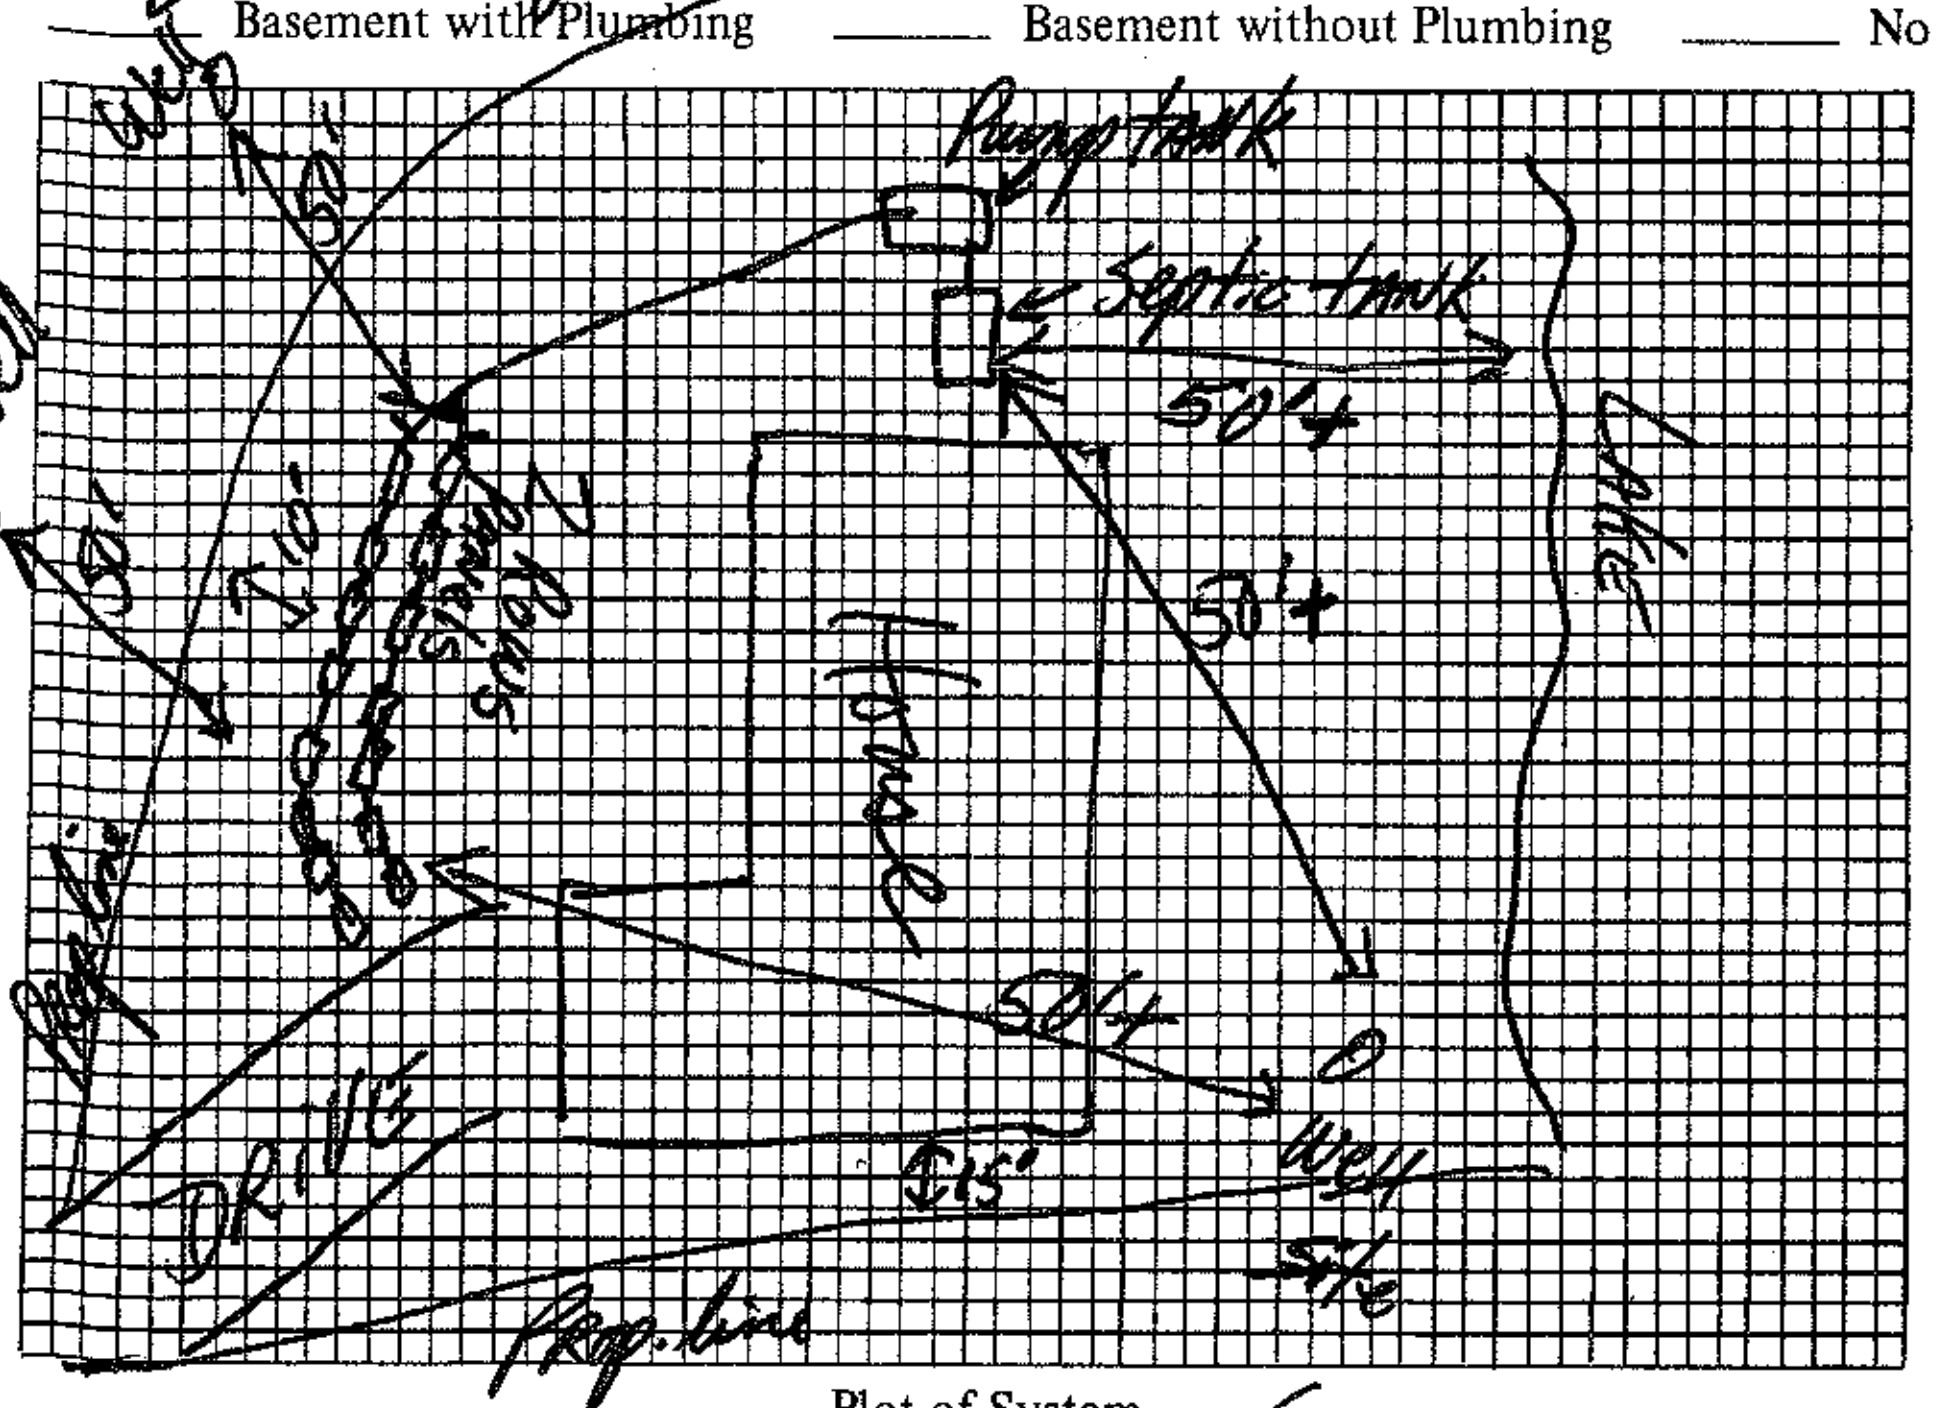

Plot of System

Size of Tank 1000 Gals.

Nitrification Field:

No. of Lines 2

Sq. Ft. ________ Linear Ft. 150 of

Depth of Stone in Lines T&J panels

Water Supply: Individual (✓)

Public ( )

to be dosed.

Installed by ________

I understand and agree to install septic tank system as specified on this Improvements Permit.

Signed: Donald Bencsik

T&J Panels to be dosed by using 2" manifold with A ball valve at the head of each ditch. Call H.D. for specifications.

IMPROVEMENTS PERMIT BY [signature], R.S.

COMMENTS: House must be located near minimum setback from Lake (~35') in order to get sewage system in. If not enough room allowed for system, permit will be void! If old existing well on neighbor's property is properly filled in, may come as close as 25' with sewage system.

CERTIFICATE OF COMPLETION BY ________ DATE ________

EXISTING SYSTEM CHECKED BY: ________ DATE ________

CONSTRUCTION MUST COMPLY WITH ALL OTHER APPLICABLE STATE AND LOCAL REGULATIONS.

Permit is VOID if any unauthorized changes are made in installation of system and/or if any false information is supplied in making Improvements Permit.

Health Dept. Copy: White Inspection Dept. Copy: Yellow Sanitarian's Copy: Pink Owner's Copy: Gold