DEPARTMENT OF ENVIRONMENT AND NATURAL RESOURCES
DIVISION OF ENVIRONMENTAL HEALTH
ON-SITE WASTEWATER SECTION

Sheet ___ of ___
PROPERTY ID #: 9731436966
COUNTY: _____

515 Tally Rd.

SOIL/SITE EVALUATION
for ON-SITE WASTEWATER SYSTEM

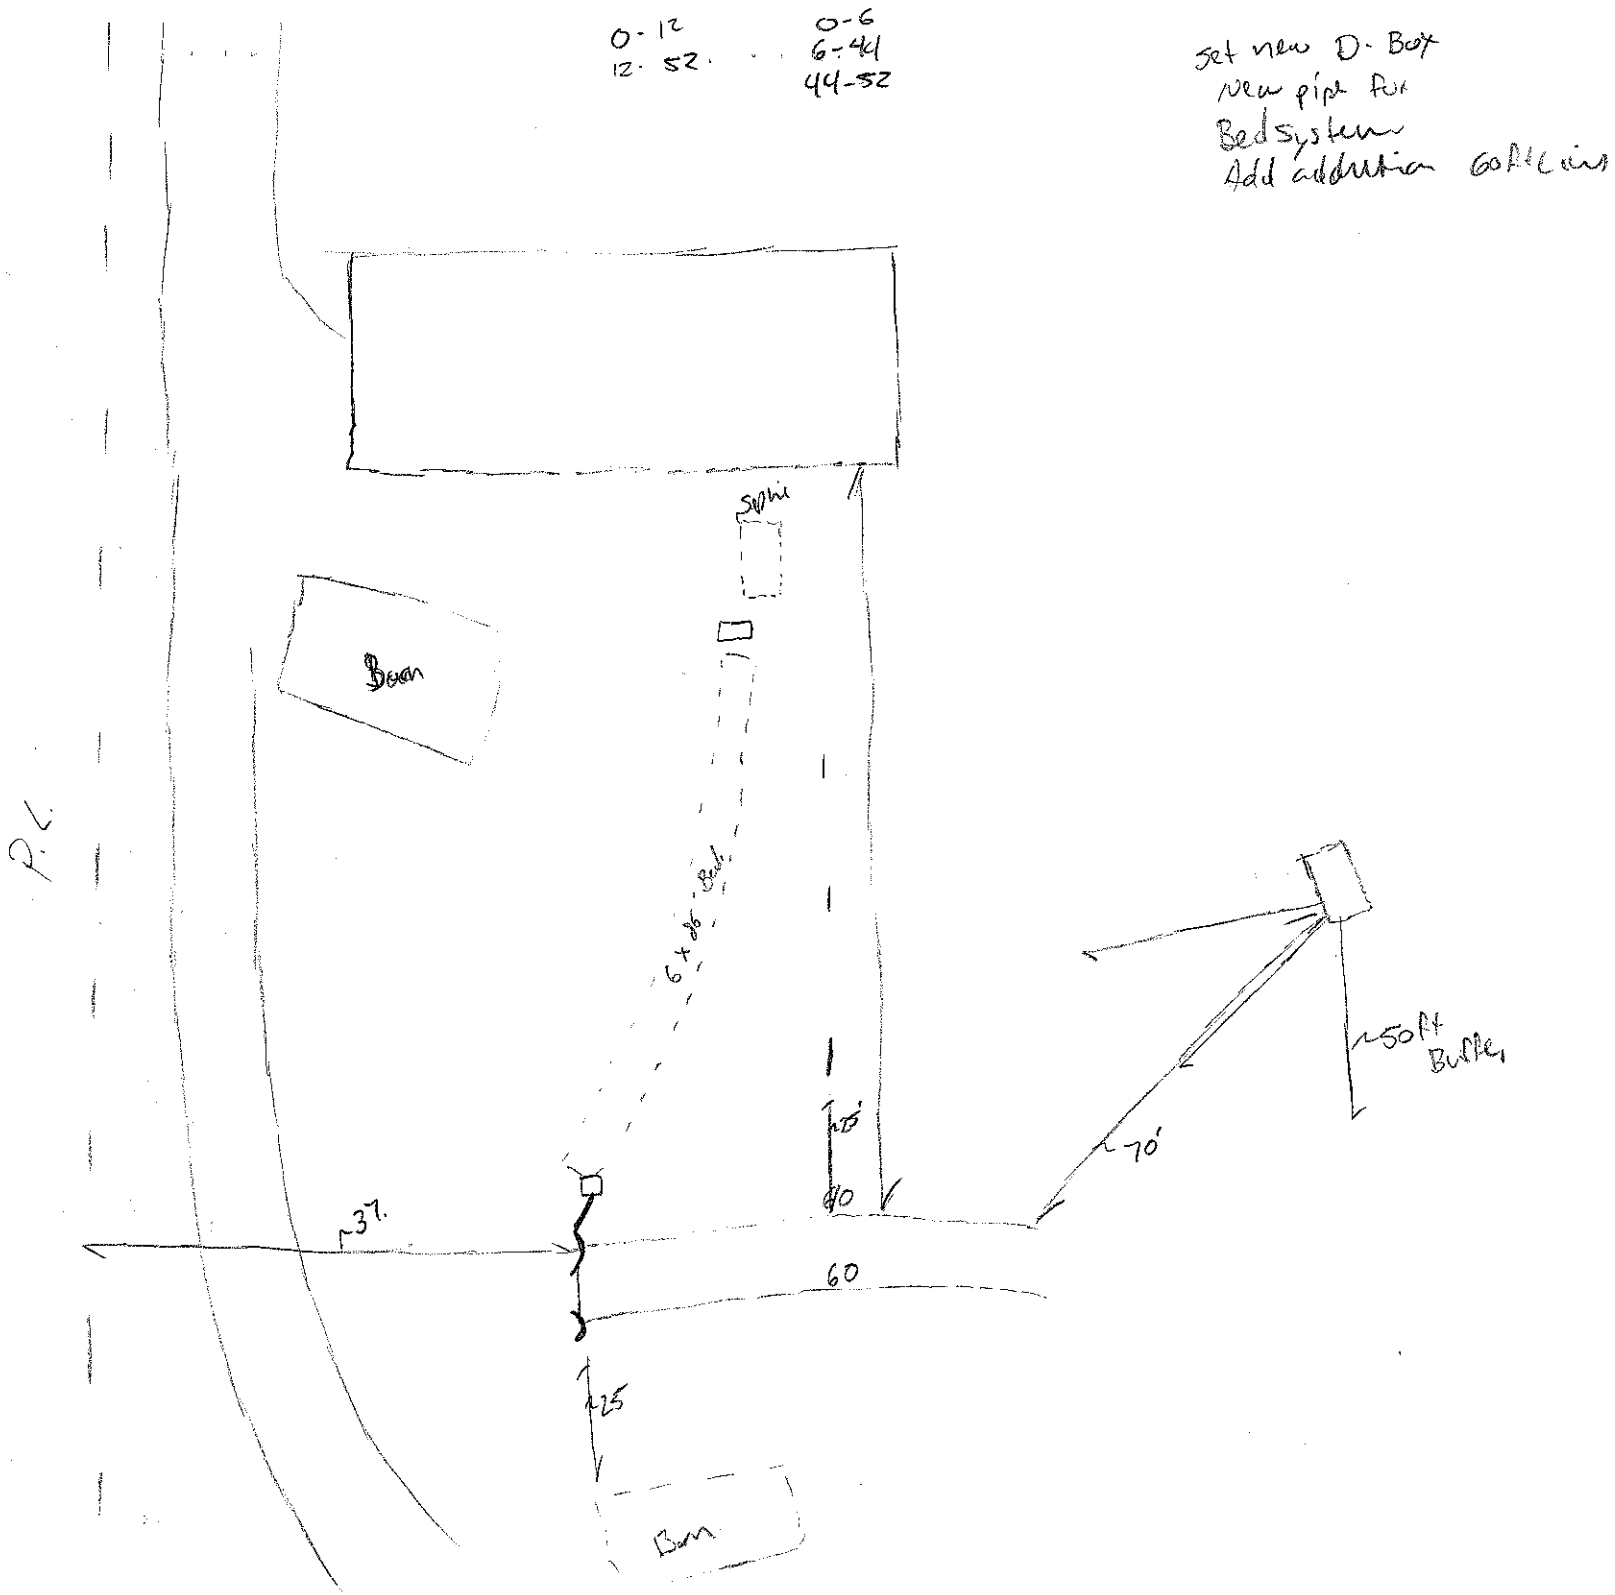
OWNER: Dixon Repair
ADDRESS: _____ APPLICATION DATE _____
PROPOSED FACILITY: _____ PROPOSED DESIGN FLOW (.1949): _____ DATE EVALUATED: 3/23/17
LOCATION OF SITE: _____ PROPERTY SIZE: _____
WATER SUPPLY: ☐ Private ☐ Public ☐ Well ☐ Spring ☐ Other _____ PROPERTY RECORDED: _____
EVALUATION METHOD: ☐ Auger Boring ☐ Pit ☐ Cut TYPE OF WASTEWATER: ☐ Sewage ☐ Industrial Process ☐ Mixed

PROFILE #	.1940 LANDSCAPE POSITION/ SLOPE %	HORIZON DEPTH (IN.)	SOIL MORPHOLOGY (.1941) .1941 STRUCTURE/ TEXTURE	.1941 CONSISTENCE/ MINERALOGY	OTHER PROFILE FACTORS .1942 SOIL WETNESS/ COLOR	.1943 SOIL DEPTH	.1956 SAPRO CLASS	.1944 RESTR HORIZ	PROFILE CLASS & LTAR
1	Low 5% sideslope	0-12	scl wsbk	ss sp fr sexp	2.5Y 4/6	52.		Some Sap Inclusion	PS .25
		12-52	c sbk	ss sp fm sexp					
2	Lower 5% Side Slope	0-6	scl wsbk	ss sp sexp		57.		Some Sap Inclusion	PS .25
		6-44	c sbk	ss sp sexp					
		44-52	cl wsbk	ss sp sexp					
3									
4									

DESCRIPTION	INITIAL SYSTEM	REPAIR SYSTEM
Available Space (.1945)		
System Type(s)		
Site LTAR		

OTHER FACTORS (.1946): _____
SITE CLASSIFICATION (.1948): _____
EVALUATED BY: _____
OTHER(S) PRESENT: _____

COMMENTS: _____


0-12
12-52
0-6
6-44
44-52
set new D-Box
new pipe for
Bed system
Add addition
Septic
Barn
6" x 86' Bed
P.L.
37'
60
25'
40'
70'
50ft
Buffer
125
Barn