
PLUMBING LAYOUT FOR THE YORKSHIRE
(With options.)

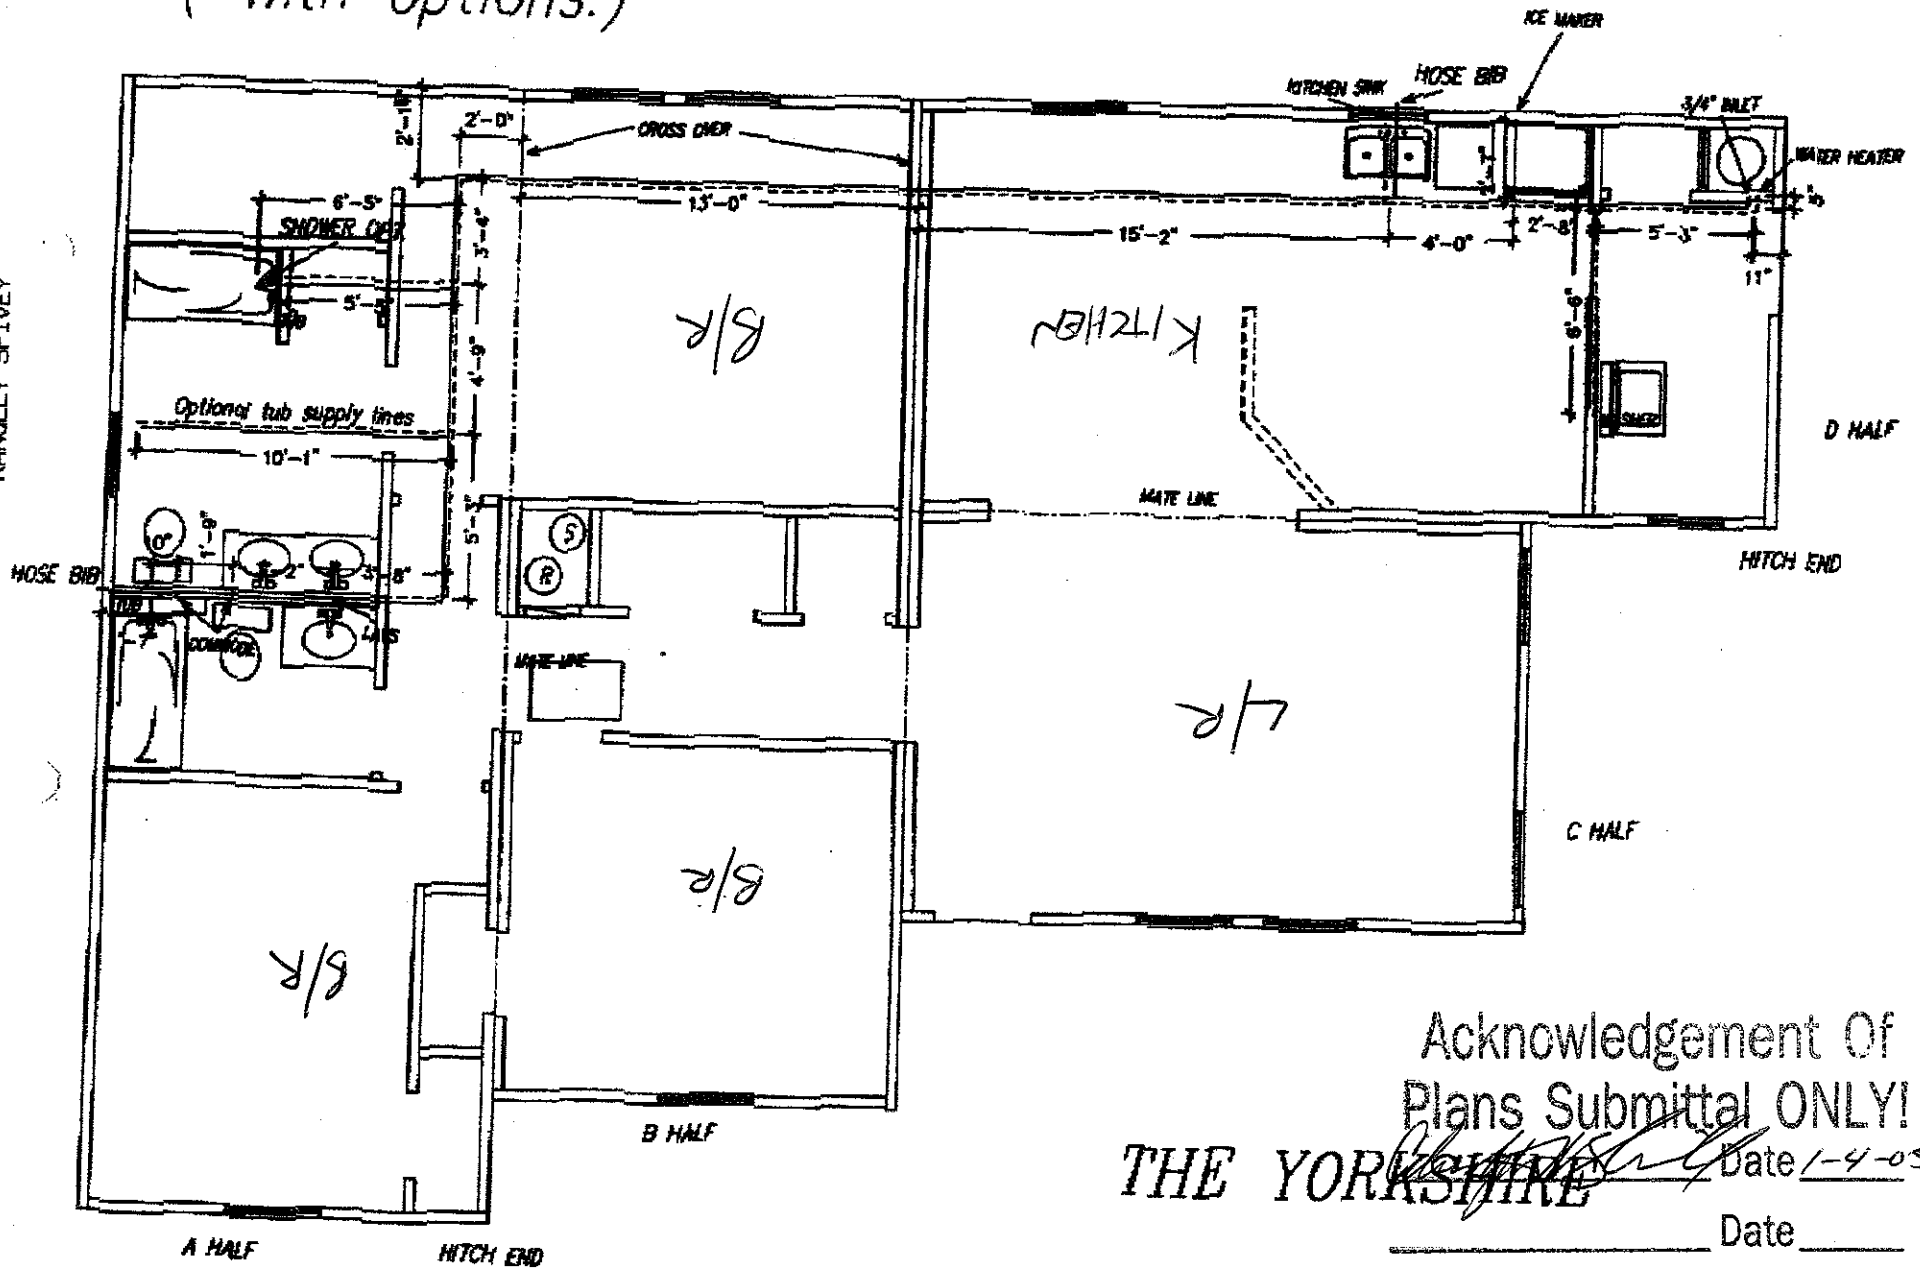

Acknowledgement Of
Plans Submittal ONLY!

THE YORKSHIRE _____ Date 1-4-05

_____ Date _____

RANGLEY SPIVEY
01/30/2004 13:45 2294685419