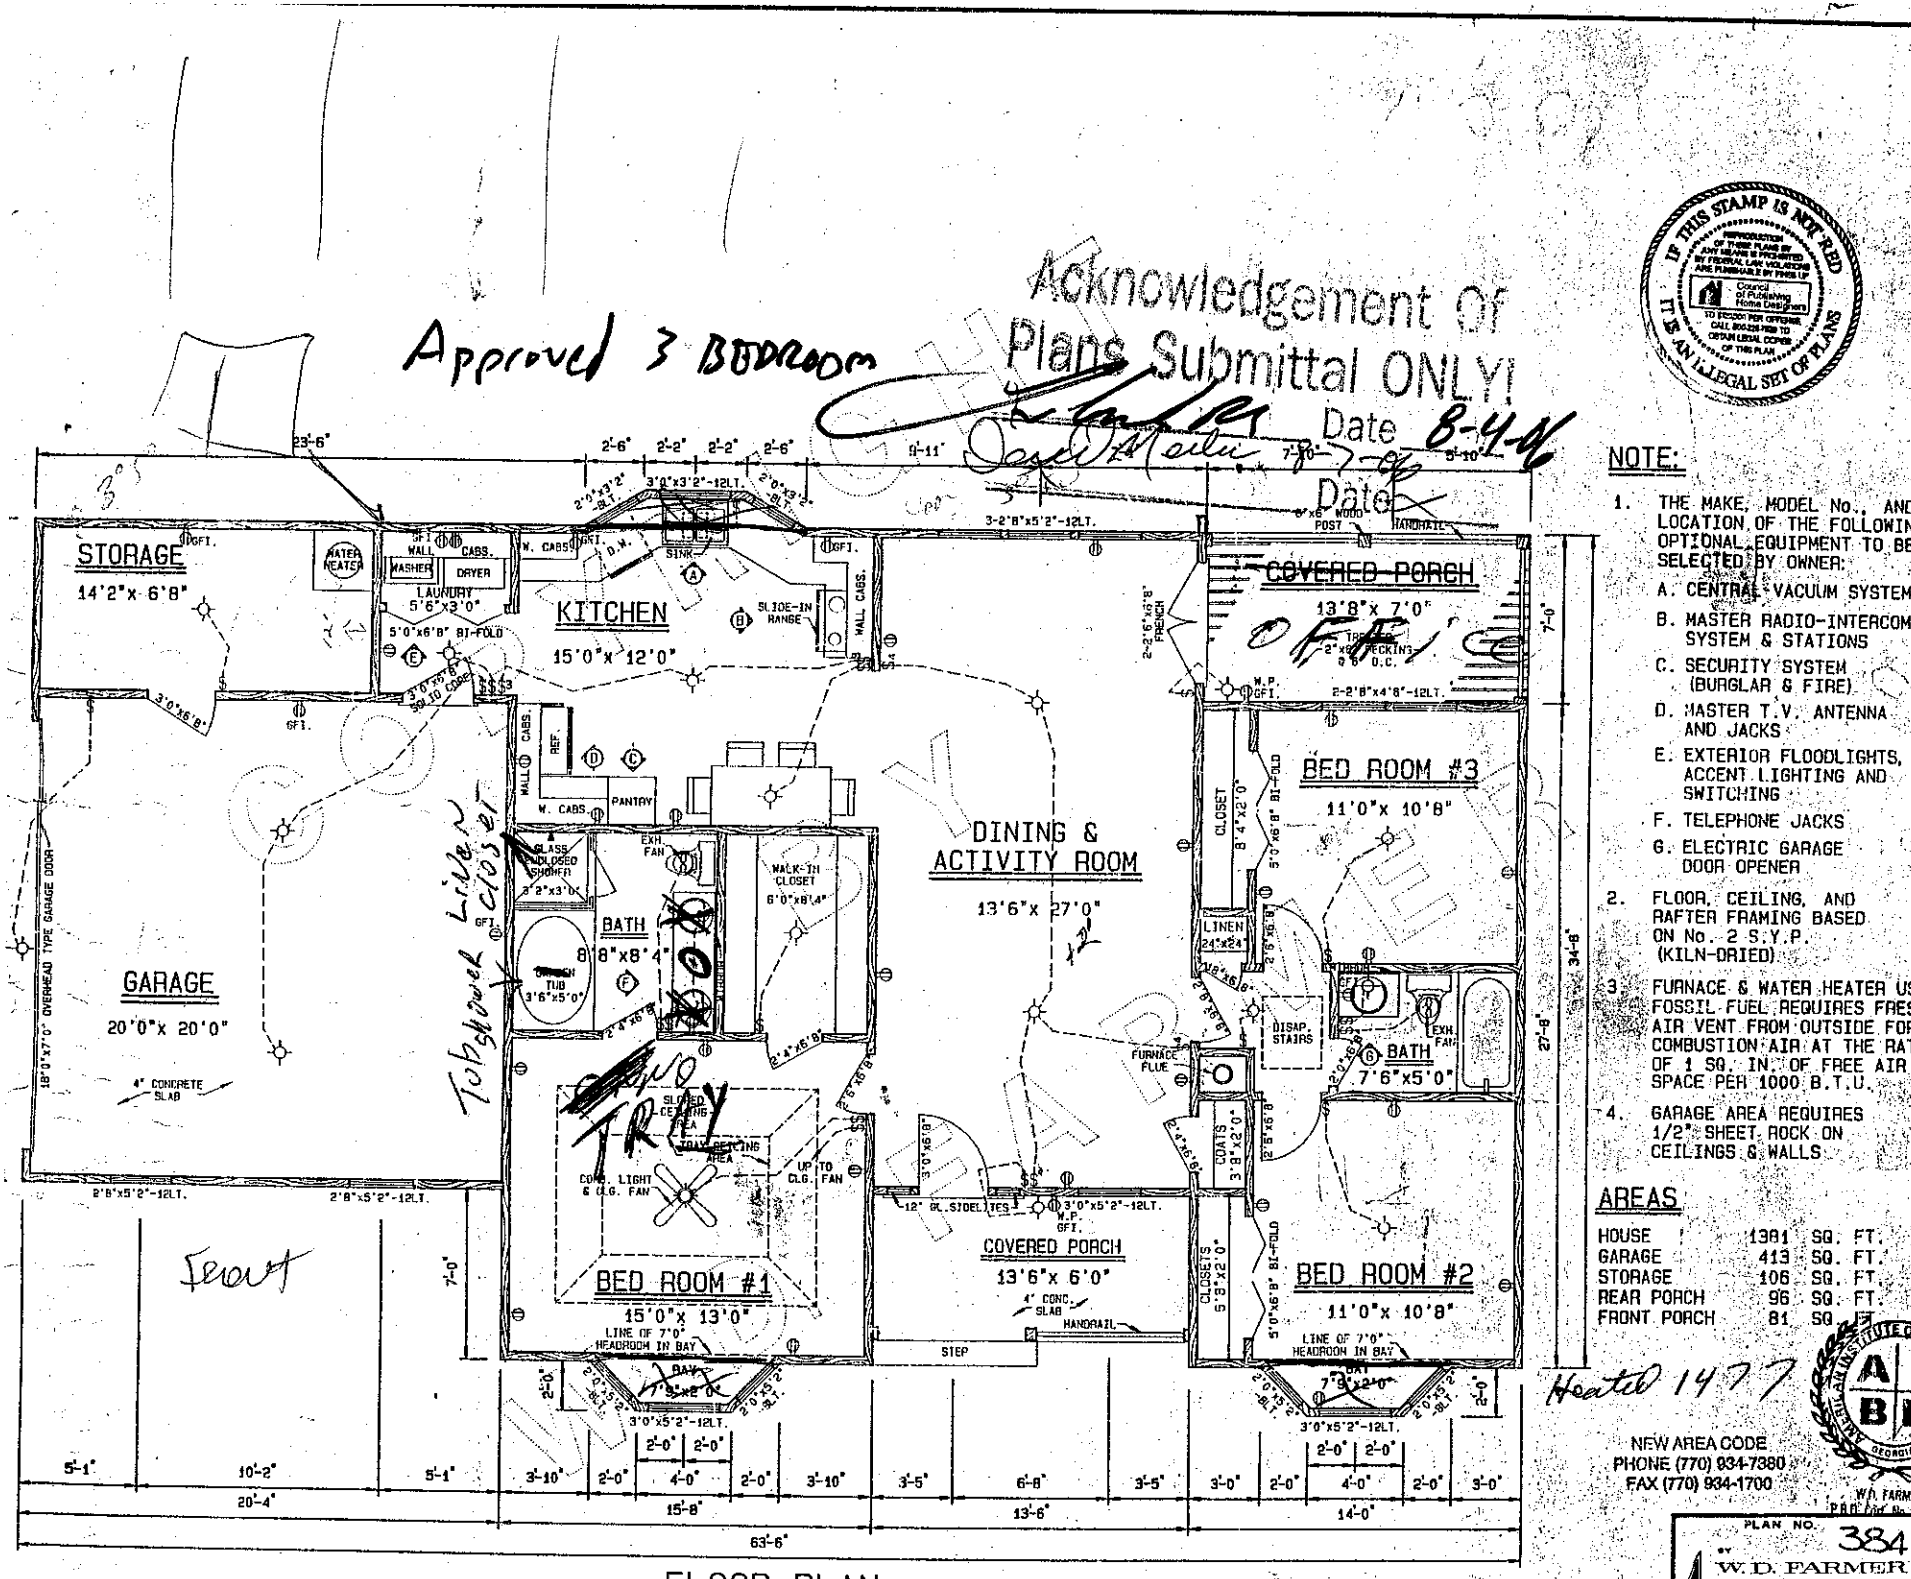


FLOOR PLAN

NOTE:

1. THE MAKE, MODEL No., AND LOCATION OF THE FOLLOWING OPTIONAL EQUIPMENT TO BE SELECTED BY OWNER:
   - A. CENTRAL VACUUM SYSTEM
   - B. MASTER RADIO-INTERCOM SYSTEM & STATIONS
   - C. SECURITY SYSTEM (BURGLAR & FIRE)
   - D. MASTER T.V. ANTENNA AND JACKS
   - E. EXTERIOR FLOODLIGHTS, ACCENT LIGHTING AND SWITCHING
   - F. TELEPHONE JACKS
   - G. ELECTRIC GARAGE DOOR OPENER
2. FLOOR, CEILING, AND RAFTER FRAMING BASED ON No. 2 S.Y.P. (KILN-DRIED)
3. FURNACE & WATER HEATER USING FOSSIL FUEL REQUIRES FRESH AIR VENT FROM OUTSIDE FOR COMBUSTION AIR AT THE RATE OF 1 SQ. IN. OF FREE AIR SPACE PER 1000 B.T.U.
4. GARAGE AREA REQUIRES 1/2" SHEET ROCK ON CEILINGS & WALLS

AREAS

HOUSE	1381	SQ. FT.
GARAGE	413	SQ. FT.
STORAGE	106	SQ. FT.
REAR PORCH	96	SQ. FT.
FRONT PORCH	81	SQ. FT.

Heated 1477

NEW AREA CODE
PHONE (770) 934-7380
FAX (770) 934-1700
W.D. FARMER
PAID for No. 08-168

PLAN NO. 384

BY W.D. FARMER, E.I.I.D.
RESIDENCE DESIGNER INC.