Site address: 124 Bell Chase Ln - Stat.

IREDELL COUNTY HEALTH DEPARTMENT

STATESVILLE 704-878-5305 MOORESVILLE 704-664-5281

IMPROVEMENT PERMIT / AUTHORIZATION TO CONSTRUCT / OPERATION PERMIT / EXISTING SYSTEM INSPECTION

PERMIT# ~~1507602225~~ PIN# 473-16-4066-037 15.5500 ✓ DATE 7-2-08

OWNER OR APPLICANT Autumn Brook, LLC PHONE: Business 704-996-2077 Home

ADDRESS 333 Walnut St Statesville NC 28677

LOCATION 21 South @ Old NW Rd @ Wallace Springs @ Autumn Mist @ Bell Chase Lot on RT

SUBDIVISION Autumn Brook BLOCK / SECTION -1- LOT 37 LOT AREA 1.884 SITE CLASS PS DESIGN FLOW 470 L.T.A.R. .3

Septic Tank: 1000 Gallons; STB Date infiltrator plc

Pump Tank: 1000 Gallons; PT Date " "

Pump Make Orenco Model 1/2 hp Serial No. pf805511

Nitrification Field No Fields 1 Square Feet 420 Linear Feet 420

No Lines 6 Trench Width 36" Max Trench Bottom Depth 36" Gravel Depth N/A ☐ Gravity ☒ Pressure

☒ New System ☐ Repair ☐ Expansion System Type: I II III IV V VI

System Description: Pump 25% Mound

Repair System Description: LP 50% Reduct

Maintenance Agreement Required: ☐ Yes ☒ No

☒ House/Mod. Home ☐ Mobile Home ☐ Business ☐ Other

No. Bedrooms 4 No. Persons 8 No. Employees

Water Supply: ☐ Individual ☒ Public ☐ Community

☐ Slab ☒ Crawl Space ☐ Basement w/plumbing ☐ Basement wo/plumbing

Comments:/Conditions:


Comments:/Conditions:

INITIAL SITE SKETCH

SEE ATTACHED SYSTEM DESIGN BY ROLLINS SOIL & ENVIRONMENTAL

	Date	Initials
Drain Lines Checked	3/9/18	CCC
Tanks Checked	3/9/18	CCC
Pressure Manifold or Valve Box Checked	4/23/18	CCC
Pressure Head Set	4/23/18	CCC
Electrical Checked	4/23/18	CCC
Floats Set	4/23/18	CCC
Alarm Checked	4/23/18	CCC
Maintenance Contract Y (N)	not required	

AS BUILT SKETCH

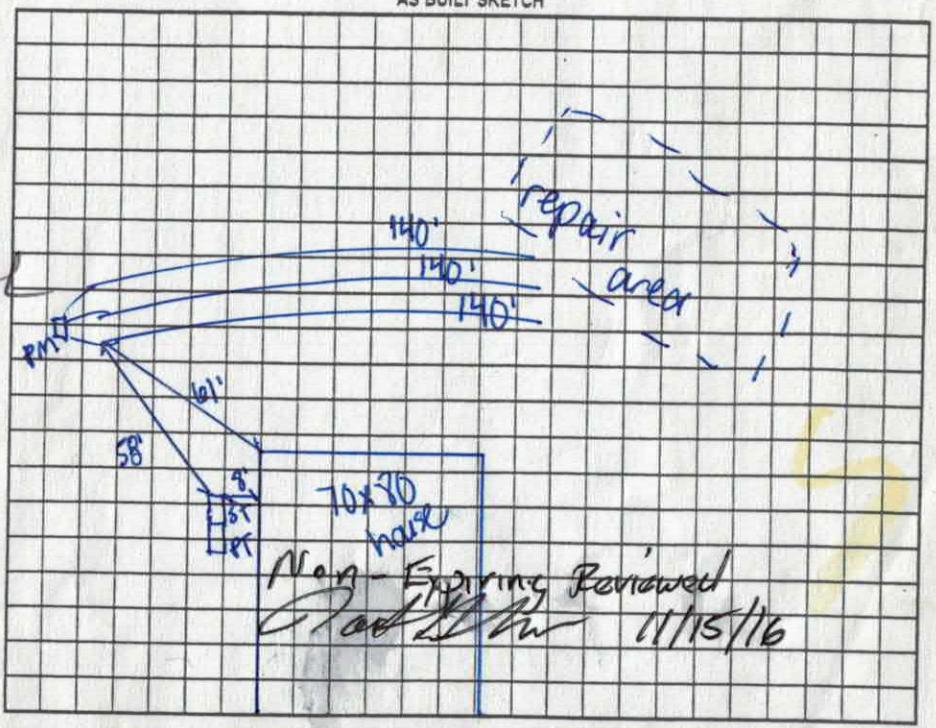

Permit can be suspended or revoked if any false information is supplied toward securing the permit/any unauthorized changes are made to the site/any unauthorized changes are made in the installation of the system. Improvement Permit with plat valid without expiration ☐ Improvement Permit with site plan valid for sixty months ☐ Authorization to Construct is valid for a period equal to that of Improvement Permit – not to exceed sixty months.

Signed: Mgr. Autumn Brook LLC date 7-14-08

Improvement Permit by: RS date 7-2-08


Authorization to Construct by: Benjamin A. Bell date 11/7/2017

Installed by: Specialty Septic

Operation Permit by: Carla C. Cave date 4/23/18

Existing System Inspection by: date

HEALTH DEPT. COPY: WHITE OWNER COPY (FINAL): YELLOW OWNER COPY (INITIAL): PINK

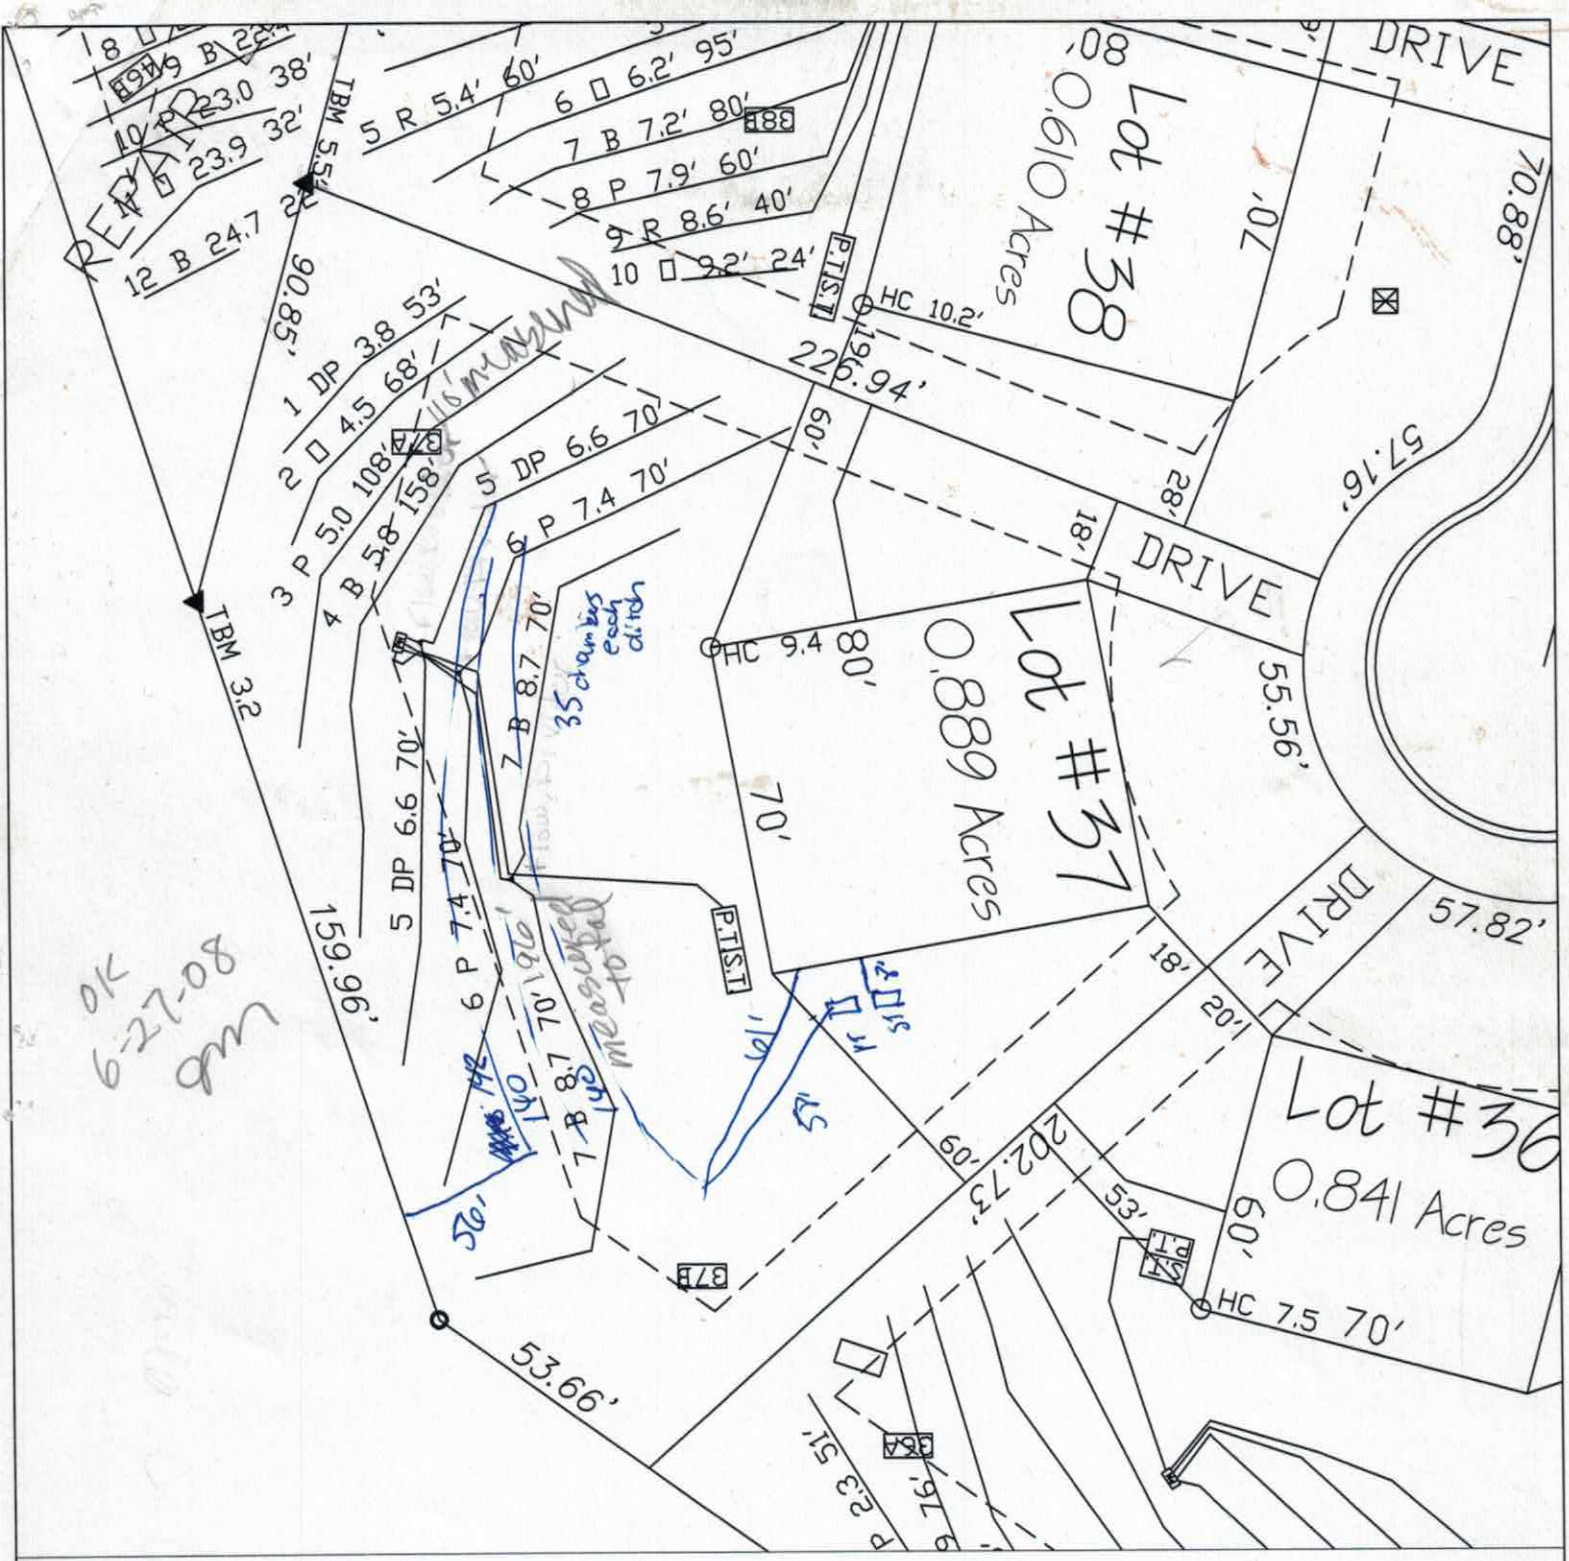

LEGEND

- HOUSE
- PIT
- SEPTIC LINES
- REPAIR LINES

GRAPHIC SCALE
1" = 40'

40 0 40 80

FOR PRELIMINARY PLANNING PURPOSES ONLY. ALL LOTS WILL REQUIRE FINAL APPROVAL BY THE COUNTY HEALTH DEPARTMENT ON A LOT BY LOT BASIS. THIS MAP SHOULD BY USED AS A GENERAL GUIDE, SOME ADJUSTMENTS WILL BE NECESSARY IN THE FIELD DUE TO SOIL VARIABILITY AND COMPLEX TOPOGRAPHIC FEATURES.
THIS MAP ONLY REFLECTS EXISTING SOIL SUITABILITY FOR ON-SITE SEPTIC TANK SYSTEMS.

ROLLANS SOIL & ENVIRONMENTAL SERVICES
470 N. BROAD ST., SUITE D
MOORESVILLE, NC 28115
PHONE/FAX: (704) 658 - 1723

ASHLEY ROLLANS, NC LICENSED SOIL SCIENTIST
MOBILE: (704) 746 - 5046
EMAIL: ROLLANS@WINDSTREAM.NET

MAP TITLE: PRELIMINARY SOIL EVALUATION

PROJECT NAME: THE JOHNSON GROUP / AUTUMN WOODS

LOCATION/DATE: WALLACE SPRINGS ROAD, IREDELL COUNTY, NORTH CAROLINA, JUNE 2008

JOB # : 01-1439
FILE: C:\JOBS\01-1439
PROJECT MGR.: A.L.P
FIELD WORK: A.L.P
DRAWN BY: A.L.P

CALCULATIONS

Location AUTUMN BROOK

Project Number 01-1439

Lot No: Lot 37

No. of Bedrooms	4	
Design Flow	480	$^{gal}/_{day}$
LTAR	0.30	$^{gpd/ft^2}$
25% RED.? (YES OR NO)	YES	
Supply Line Length	111	ft.
Supply Line Volume	19.314	gal.
Required Feet of Line	400	ft.
Amount of Line from Layout	420	ft.
Gallons per Minute	32.88	$^{gal}/_{min}$
Required Septic Tank Capacity	1000	gal.
Minimum Standard Tank Size	1000	
Lateral Line Volume	274.26	gal.
Dosing Volume	191.98	gal.

Note: Dosing Volume based on70% of lateral line volume

Tank Draw Down	9.1	*Generic Draw Down of 21 gal.per in.*
Pump Run Time	5.84	minutes
Elevation Head	9.8	ft.
Pressure Head	2	ft.
Friction Factor	2.37	ft./100 ft. *(From the interpolater.)*
Friction Head	2.63	ft.
Total Dynamic Head (+15%)	16.60	ft.

FRICTION FACTOR INTERPOLATER
2" SCH 40 PVC

GPM	*f*
20	0.84
	-0.88
25	1.27
	-1.28
30	1.78
	-1.76
35	2.37
	-2.25
40	3.03
43.07	3.48
45	3.77
48.14	4.28
50	4.58
57.11	5.89
60	6.42

ROLLANS *Soil & Environmental Services, Inc.*

470 N Broad Street, Suite D, Mooresville, NC 28115 Phone: (704) 658-1723 Fax: (704) 658-1724

Ashley Rollans, NC Licensed Soil Scientist
Mobile: (704) 746-5046
Email: rollans.ashley@yahoo.com

Brady Freeman, Registered Sanitarian
Mobile: (704) 746-6497
Email: bfree209@yahoo.com

Attached is a proposed design for an Accepted (25% reduction) Septic System with Pressure Manifold distribution for a 4 bedroom single family residence on Lot #37 Autumn Brook Subdivision, Iredell County, North Carolina.

Contents: **Page**

Information for the Installer---------- 1

Design Information
- Design Specifications---------- 2-3
- Layout Specifications---------- 4
- System Tapsheet---------- 5
- Pressure Manifold Diagram---------- 6

Site Plan/System Plan---------- 7

Calculations---------- 8

Profile Descriptions---------- 9

May 23, 2008
Project #: 01-1439
Design By: Rollans Soil and Environmental Services

INFORMATION FOR THE INSTALLER:

- The permit should be read very carefully prior to bidding. The following are details that must be considered along with all other considerations.
- Tanks shall be approved by DEHNR, and certification supplied by the manufacturer.
- Tanks shall be water tested prior to installation.
- The installer shall be responsible to the owner for placement of the tanks and to insure that final grades are returned to the original natural grade, with exception of added structural features.
- The supply trench shall be compacted to eliminate cavities left during initial fill placement.
- Installation of the system shall be during dry conditions in order to protect the soil structure.
- All fittings shall be pressure rated fittings.
- All joints shall be cleaned with PVC pipe cleaner and a heavy bodied glue applied to weld all joints.
- Where required by the county health department, post installation inspections by the designer must be scheduled 5 week days in advance.
- Trenches shall be carefully excavated so the bottom is within 2" from the highest to . the lowest points of elevation within the trench. If the bottom elevation needs adjusting after it has been trenched, it will be done by removing high points rather than filling low points. It is extremely important to insure that trenches are not over excavated during initial trenching. All fine grading within the trench will be hand done with a shovel. No loose material will be left in the trench
- All pipe openings in the tanks shall be properly grouted. This also applies to the joints around the riser.
- All tanks shall be properly back filled and compacted to prevent slump at a later date.
- Earth dams, constructed of relatively impervious material, shall be installed at the beginning and end of each lateral.
- No heavy equipment shall be used on the field during or after installation. The use of a small loader (i.e. Bobcat) or a trencher (i.e. Ditch Witch 2300/2310) may be used for installation.
- Elevations at pinflag locations should be checked by the installer prior to beginning trenches.
- Pumptank riser should be 6" above grade, control panel should be 12" above grade.
- Septic tank riser shall be a minimum of 6" above finished grade.
- System is specified as an innovative 25% reduction installation.
- Repair is specified as a PPBPS with low pressure distribution installation.
- Rake trench walls, lime sidewalls, install trenches 36" wide and have no more than 1/4" fall in 10 feet.
- Backfill against house to achieve positive drainage.
- All gulleys near system and repair areas must be filled with provisionally suitable material.

PRESSURE MANIFOLD SYSTEM
FOR WASTEWATER TREATMENT

Owner:	The Johnson Group
Address:	132 Court Street Statesville, NC 28677
Phone:	704-881-0098
County:	Iredell
Location:	AUTUMN BROOK LOT #37
Source of Wastewater Flow:	4 Bedroom Single Family Residence
Estimated Gallons Per Day Flow:	480
System Flow:	32.88

Design Specifications

Drainfield Size:	420
Loading Rate (gpd/ft.^{2}):	0.3
Depth of Gravel in Trench:	NA (25% reduction)
Gravel Size:	NA (25% reduction)
Trench Depth:	36 in.
Trench Width:	36 in.
Septic Tank Size:	1000
Pump Tank Size:	1000
Estimated Supply Line Length:	111
Supply Line Diameter:	2 in. SCH 40 PVC
Supply Line Volume:	19.31
Dosing Volume:	191.98
Supply Manifold:	4 in. SCH 80 PVC
Supply Manifold Length:	4 ft. (minimum)
Supply Manifold Volume:	N/A
Recommended Float Controls:	SJE Sensor Float Control Switches as Required for Control Panel or County Approved Equivalents
Recommended Control Panel:	SJE-Rhombus Model 112 (NEMA 4x) Control Panel or County Approved Control Panel.
Pressure Head:	2 ft.
Friction Head:	2.63
Elevation Head:	9.80
Total Dynamic Head:	16.60
Threaded Union:	In Tank
Gate Valves:	1 in Tank 1 at Pressure Manifold
Check Valves:	In Tank
Anti-Siphon Hole:	NA
Additional Comments:	Soil suitability was performed by Rollans Soil & Environmental Services.

AUTUMN BROOK LOT #37
PRESSURE MANIFOLD DESIGN

DESIGN FLOW (gpd):	480
SOIL APPLICATION RATE (gpd/ft.^{2}):	0.3
TOTAL AREA TRENCH BOTTOM:	1260
TOTAL LATERAL LENGTH:	420
NUMBER OF FIELDS:	1
LATERAL LENGTH REQUIRED PER FIELD:	400
SUPPLY LINE LENGTH:	111
TOTAL DYNAMIC HEAD:	16.60
MANIFOLD SIZE:	4 in.SCH 80 PVC
DOSING VOLUME:	191.98
PUMP TANK DRAW DOWN*:	9.1
SEPTIC TANK SIZE:	1000
PUMP TANK SIZE:	1000

**Pump tank draw down based on a volume basis of 21 gallons per inch. Draw down may vary among pump tank manufacturers.*

AUTUMN BROOK LOT #37

Project #: 01-1439

LAYOUT FOR 4 BEDROOM HOME

May 23, 2008

LINE #	FLAG COLOR	BS	HI	FS	ELEVATION	FLAGGED LINE LENGTH	DESIGN LINE LENGTH
TBM		3.2			100.00		
INSTR. 1			103.20				
HOUSE CNR				9.40	93.80		
P. TANK				11.40	91.80		
1	DARK PINK			3.80	99.40	53	53
2	ORANGE			4.50	98.70	68	68
3	PINK			5.00	98.20	108	108
4	BLUE			5.80	97.40	158	158
5	***DARK PINK***			***6.60***	***96.60***	***70***	***70***
5	***DARK PINK***			***6.60***	***96.60***	***70***	***70***
6	***PINK***			***7.40***	***95.80***	***70***	***70***
6	***PINK***			***7.40***	***95.80***	***70***	***70***
7	***BLUE***			***8.70***	***94.50***	***70***	***70***
7	***BLUE***			***8.70***	***94.50***	***70***	***70***
					Total	**807**	**807**

	LINE LENGTH	LTAR GPD/FT^2	SYSTEM TYPE	SOIL LTAR GPD/FT^2	TRENCH SYSTEM	DISTRIBUTION
**** System***	***420***	***0.30***	***ACCEPT.***	***0.30***	***25% RED.***	**PRESSURE MANIFOLD**
Repair	387	0.275	*MOD.*	0.275	PPBPS	LOW PRESSURE

Notes:

** TBM located on angle point of lot (see site plan)
**TBM is assumed to be 100'
**All measures in feet
**Nitrification lines are demonstrated on contour via colored pin flags
**BS, HI, and FS indicate rod readings

PRESSURE MANIFOLD TAPSHEET - AUTUMN BROOK LOT#37

SYSTEM

Line #	Color	Elevation	Length	Hole Size	Flow/Tap	Trench Area
5	***DARK PINK***	***96.60***	***70***	SCH 80 1/2	**5.48**	210
5	***DARK PINK***	***96.60***	***70***	SCH 80 1/2	**5.48**	210
6	***PINK***	***95.80***	***70***	SCH 80 1/2	**5.48**	210
6	***PINK***	***95.80***	***70***	SCH 80 1/2	**5.48**	210
7	***BLUE***	***94.50***	***70***	SCH 80 1/2	**5.48**	210
7	***BLUE***	***94.50***	***70***	SCH 80 1/2	**5.48**	210
	total	**feet =**	**420**	**gal/min =**	**32.88**	
			Des. Flow	**480**		
			Pump Run=	**5.84**		
			soil LTAR	**0.30**		
			LTAR +5%	**0.315**		
			LTAR with ACCEPTED	**0.4**		
			LTAR with ACCEPTED + 5%	**0.42**		

DEPARTMENT OF HEALTH AND HUMAN SERVICES
DIVISION OF PUBLIC HEALTH, ENVIRONMENTAL HEALTH SECTION
ON-SITE WATER PROTECTION BRANCH

Sheet 1 of 1
PROPERTY ID #: 9732164
COUNTY: Iredell

SOIL/SITE EVALUATION
for ON-SITE WASTEWATER SYSTEM
(Complete all fields in full)

OWNER: Autumn Brook LLC Lot 37
ADDRESS: 124 Bell Chase Ln
PROPOSED FACILITY: SFD
PROPOSED DESIGN FLOW (.1949): 480
LOCATION OF SITE: Autumn Brook Subdivision
WATER SUPPLY: ☐ Private ☒ Public ☐ Well ☐ Spring ☐ Other W/P
EVALUATION METHOD: ☐ Auger Boring ☑ Pit ☐ Cut
TYPE OF WASTEWATER: ☑ Sewage ☐ Industrial Process ☐ Mixed

APPLICATION DATE: 10/10/16
DATE EVALUATED: 11/14/16
PROPERTY SIZE: .889 ac
PROPERTY RECORDED: Yes

PROFILE #	.1940 LANDSCAPE POSITION/ SLOPE %	HORIZON DEPTH (IN.)	SOIL MORPHOLOGY (.1941) .1941 STRUCTURE/ TEXTURE	SOIL MORPHOLOGY (.1941) .1941 CONSISTENCE/ MINERALOGY	OTHER PROFILE FACTORS .1942 SOIL WETNESS/ COLOR	OTHER PROFILE FACTORS .1943 SOIL DEPTH	OTHER PROFILE FACTORS .1956 SAPRO CLASS	OTHER PROFILE FACTORS .1944 RESTR HORIZ	PROFILE CLASS & LTAR
1	L 10%	0-6	Fill	—	PS	PS	W/A	W/A	PS .3
		6-12	Gr SCL	fr SE					
		12-50	SBK C	fi SE					
		50-60	WABK BC	fi/fr SE					
2	L 1%	0-5	Fill	—	W/A	W/A	33"	W/A	PS .3
		5-11	Gr SCL	fr SE					
		11-28	ABK C	fi SE					
		28-33	WABK BC	fi/fr SE					
		33-64	Mass Sap(f)	fr W/A					
3									
4									

DESCRIPTION	INITIAL SYSTEM	REPAIR SYSTEM
Available Space (.1945)	PS	PS
System Type(s)	III	III
Site LTAR	.3	.3

OTHER FACTORS (.1946): PS
SITE CLASSIFICATION (.1948): PS
EVALUATED BY: M. Snow
OTHER(S) PRESENT:

COMMENTS:

LEGEND

use the following standard abbreviations

LANDSCAPE POSITION	GROUP	SOIL TEXTURE	CONVENTIONAL .1955 LTAR*	LPP .1957 LTAR*	MINERALOGY/ CONSISTENCE	STRUCTURE
CC (Concave Slope)	I	S (Sand)	1.2 - 0.8	0.6 - 0.4	SEXP (Slightly Expansive)	G (Single Grain)
CV (Convex Slope)		LS (Loamy Sand)			EXP (Expansive)	M (Massive)
D (Drainage Way)						CR (Crumb)
DS (Debris Slump)	II	SL (Sandy Loam)	0.8 - 0.6	0.4 - 0.3		GR (Granular)
FP (Flood Plain)		L (Loam)				SBK (Subangular Blocky)
FS (Foot Slope)						ABK (Angular Blocky)
H (Head Slope)	III	Si (Silt)	0.6 - 0.3	0.3 - 0.15		PL (Platy)
L (Linear Slope)		SiCL (Silty Clay Loam)				PR (Prismatic)
N (Nose Slope)		CL (Clay Loam)				
R (Ridge)		SCL (Sandy Clay Loam)			**MOIST**	**WET**
S (Shoulder Slope)		SiL (Silt Loam)				
T (Terrace)					VFR (Very Friable)	NS (Non-sticky)
	IV	SC (Sandy Clay)	0.4 - 0.1	0.2 - 0.05	FR (Friable)	SS (Slightly Sticky)
		SiC (Silty Clay)			FI (Firm)	S (Sticky)
		C (Clay)			VFI (Very Firm v. Very Sticky)	VS (Very Sticky)
		O (Organic)	None	None	EFI (Extremely Firm)	NP (Non-plastic)
						SP (Slightly Plastic)
						P (Plastic)
						VP (Very Plastic)

*Adjust LTAR due to depth, consistence, structure, soil wetness, landscape, position, wastewater flow and quality.


NOTES

HORIZON DEPTH	In inches below natural soil surface
DEPTH OF FILL	In inches from land surface
RESTRICTIVE HORIZON	Thickness and depth from land surface
SAPROLITE	S(suitable) or U(unsuitable)
SOIL WETNESS	Inches from land surface to free water or inches from land surface to soil colors with chroma 2 or less - record Munsell color chip designation
CLASSIFICATION	S (Suitable), PS (Provisionally Suitable), or U (Unsuitable)

Evaluation of saprolite shall be by pits.

Long-term Acceptance Rate (LTAR): gal/day/ft^2

Show profile locations and other site features (dimensions, reference or benchmark, and North).

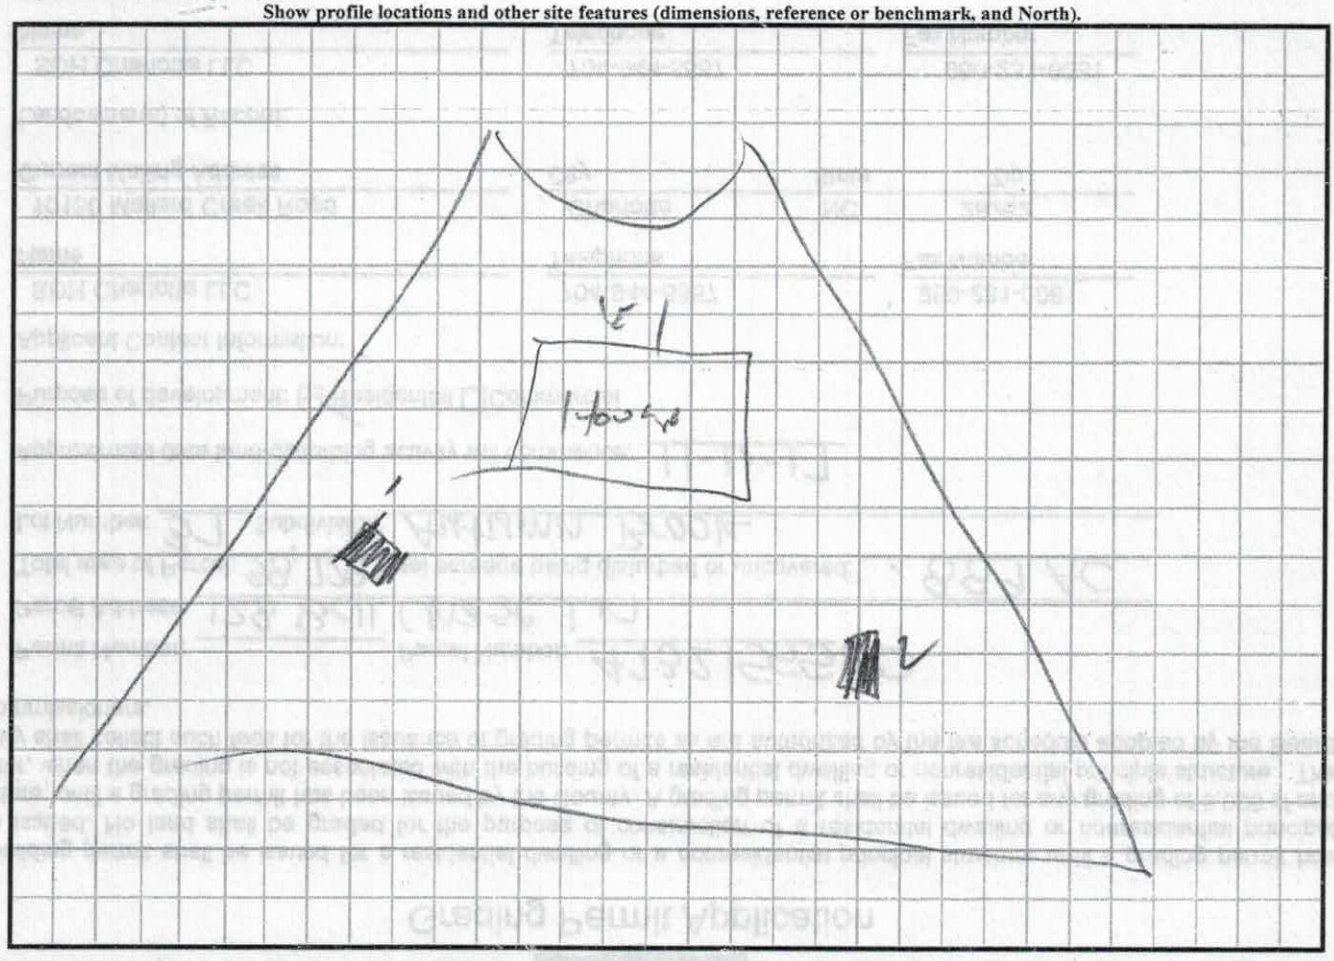

DEPARTMENT OF ENVIRONMENT AND NATURAL RESOURCES
DIVISION OF ENVIRONMENTAL HEALTH
ON-SITE WASTEWATER SECTION

Sheet 1 of 1
PROPERTY ID #:
COUNTY: Iredell

SOIL/SITE EVALUATION
for ON-SITE WASTEWATER SYSTEM

OWNER: The Johnson Group — APPLICATION DATE 6/08
ADDRESS: 132 Court St. Statesville NC 28677 — DATE EVALUATED: 4/08
PROPOSED FACILITY: 4 BRM — PROPOSED DESIGN FLOW (.1949): 480 gpd — PROPERTY SIZE: 0.889 AC
LOCATION OF SITE: Autumn Brook Subdivision (off Wallace Springs Rd) Lot 37 — PROPERTY RECORDED: No.
WATER SUPPLY: ☐ Private ☑ Public ☐ Well ☐ Spring ☐ Other
EVALUATION METHOD: ☐ Auger Boring ☑ Pit ☐ Cut — TYPE OF WASTEWATER: ☑ Sewage ☐ Industrial Process ☐ Mixed

PROFILE #	.1940 LANDSCAPE POSITION/ SLOPE %	HORIZON DEPTH (IN.)	SOIL MORPHOLOGY (.1941) .1941 STRUCTURE/ TEXTURE	SOIL MORPHOLOGY (.1941) .1941 CONSISTENCE/ MINERALOGY	OTHER PROFILE FACTORS .1942 SOIL WETNESS/ COLOR	.1943 SOIL DEPTH	.1956 SAPRO CLASS	.1944 RESTR HORIZ	PROFILE CLASS & LTAR
37A 1	LSS 5-10%	0-9	B SCL Gr	SS, SP, Fr SExP	—	50"	—	—	PS .275
		9-34	R C M/WABk	SS, SP, Fr SExP					
		34-50	R CL WSBk	SS, SP, Fr SExP	few Sap				
37B 2	LSS 5-10% not in system	0-30	R C MFSBk	SS, SP, Fr SExP	—	48"	—	—	PS .3
		30-48	R CL WSBk	SS, SP, Fr SExP	com Sap+ Mica				
37B 3		0-3	B scl	fr					.4 36" TB
		3-20	R C msbk	fr					
		20-70	s/ sap	fr					
37C 4		0-3	B scl sbk	fr					.3
		3-36	R C msbk	C-Sap fr			18"-36"		
		36-60	L Sap	fr					

DESCRIPTION	INITIAL SYSTEM	REPAIR SYSTEM
Available Space (.1945)		
System Type(s)		
Site LTAR		

OTHER FACTORS (.1946):
SITE CLASSIFICATION (.1948):
EVALUATED BY:
OTHER(S) PRESENT:


COMMENTS:

37D 0-7 B scl sbk fr

7% 7-42 RC mosbk fr .3

42-65 RC wksbk fr C-m sap



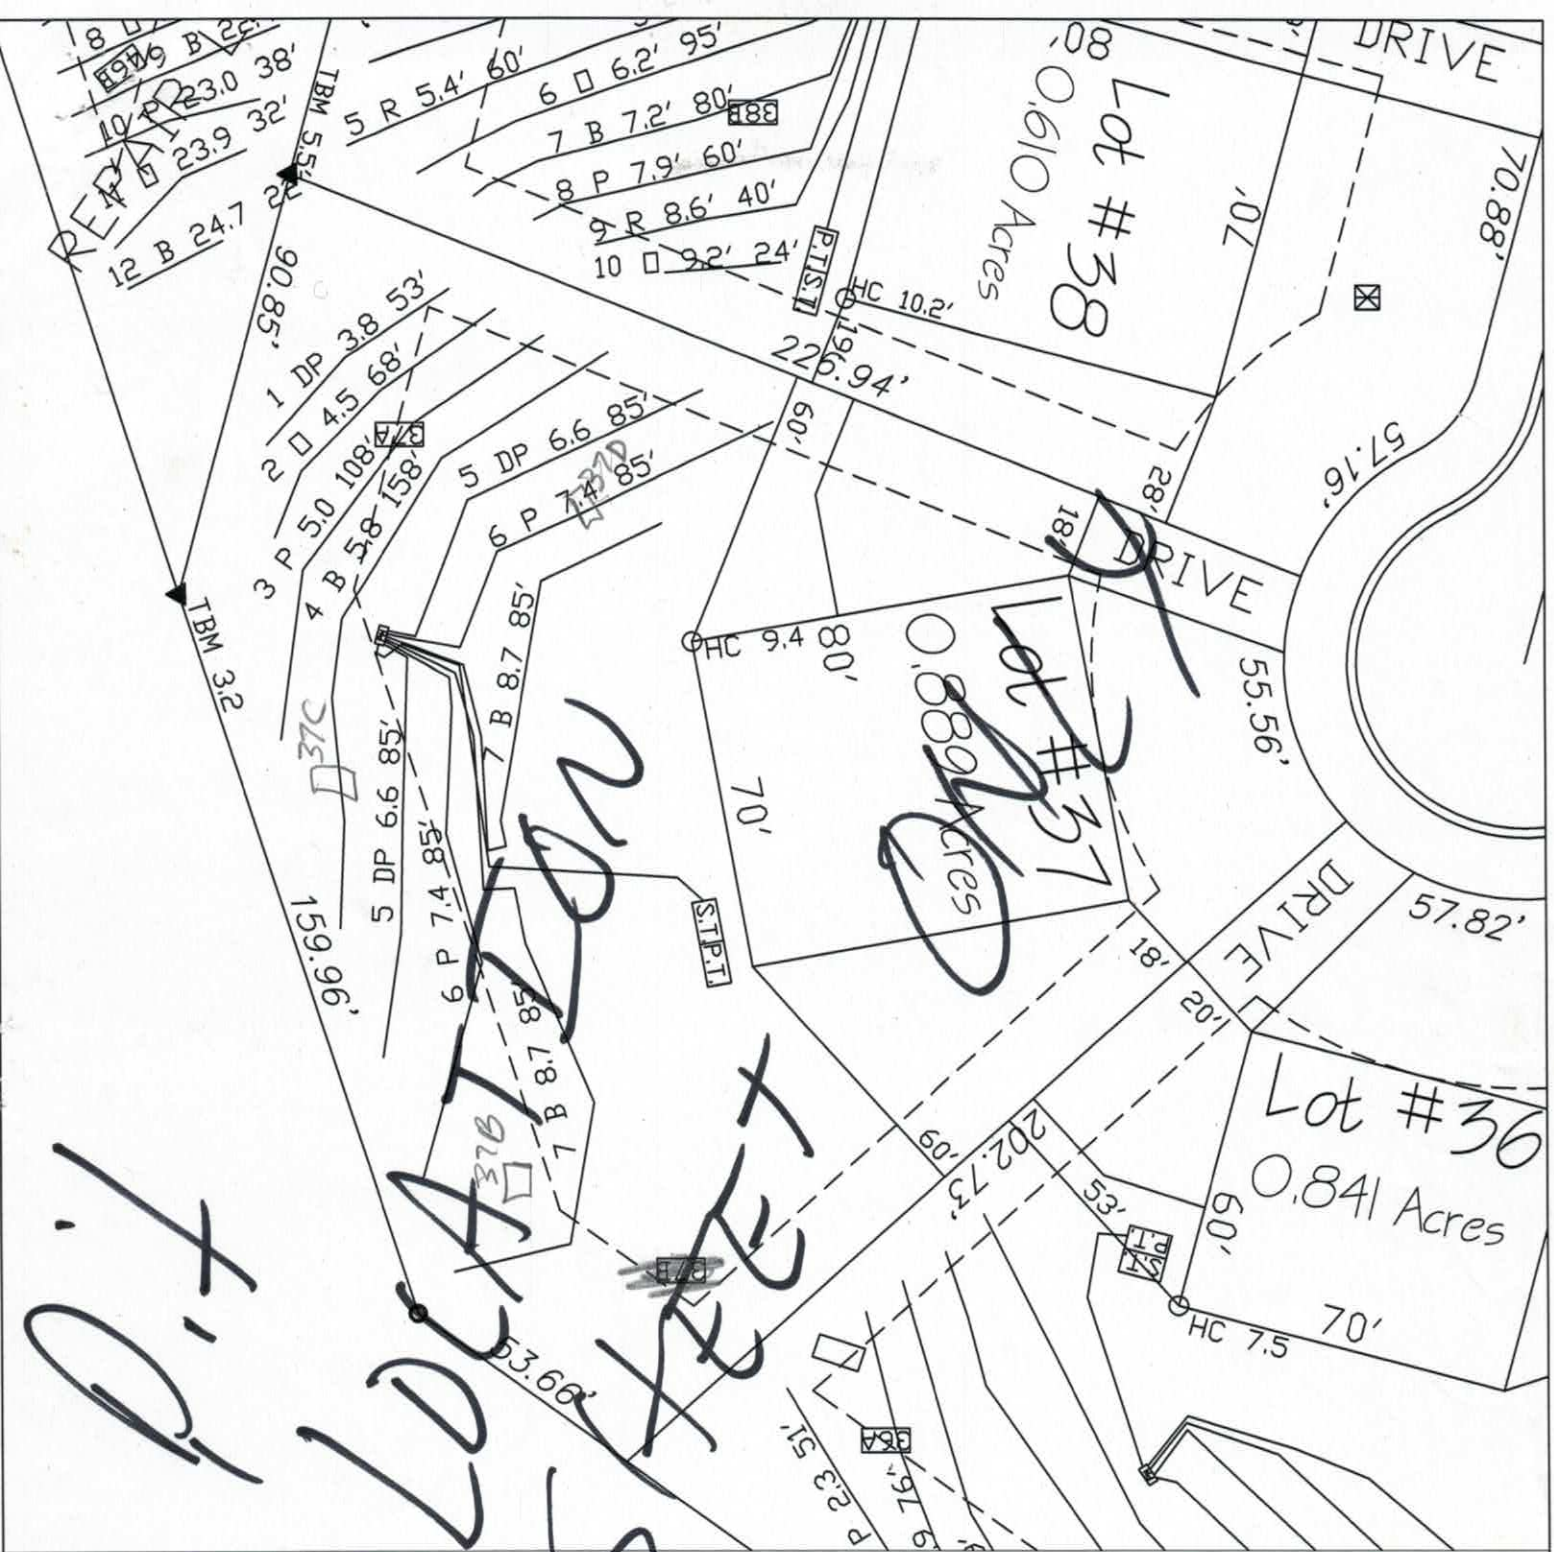

LEGEND

- HOUSE
- PIT
- SEPTIC LINES
- REPAIR LINES

GRAPHIC SCALE
1" = 40'

40 0 40 80

FOR PRELIMINARY PLANNING PURPOSES ONLY. ALL LOTS WILL REQUIRE FINAL APPROVAL BY THE COUNTY HEALTH DEPARTMENT ON A LOT BY LOT BASIS. THIS MAP SHOULD BY USED AS A GENERAL GUIDE, SOME ADJUSTMENTS WILL BE NECESSARY IN THE FIELD DUE TO SOIL VARIABILITY AND COMPLEX TOPOGRAPHIC FEATURES.
THIS MAP ONLY REFLECTS EXISTING SOIL SUITABILITY FOR ON-SITE SEPTIC TANK SYSTEMS.

ROLLANS SOIL & ENVIRONMENTAL SERVICES
470 N. BROAD ST., SUITE D
MOORESVILLE, NC 28115
PHONE/FAX: (704) 658 - 1723
ASHLEY ROLLANS, NC LICENSED SOIL SCIENTIST
MOBILE: (704) 746 - 5046
EMAIL: ROLLANS@WINDSTREAM.NET

MAP TITLE: PRELIMINARY SOIL EVALUATION

PROJECT NAME: THE JOHNSON GROUP / AUTUMN WOODS

LOCATION/DATE: WALLACE SPRINGS ROAD, IREDELL COUNTY, NORTH CAROLINA, JUNE 2008

JOB # :	01-1439
FILE:	C:\JOBS\01-1439
PROJECT MGR.:	A.L.P
FIELD WORK:	A.L.P
DRAWN BY:	A.L.P

IREDELL COUNTY HEALTH DEPARTMENT *ENVIRONMENTAL HEALTH DIVISION*

(THE ABOVE PERMIT DOCUMENTS WILL BECOME INVALID IF INFORMATION PROVIDED ON THIS APPLICATION IS FALSIFIED OR CHANGED, OR IF THE SITE IS ALTERED. THE IMPROVEMENT PERMIT IS VALID FOR EITHER 60 MONTHS OR WITHOUT EXPIRATION DEPENDING UPON DOCUMENTATION SUBMITTED - APPLICATION WITH SITE PLAN 60 MONTHS, APPLICATION WITH COMPLETE, SCALED PLAT WITHOUT EXPIRATION. SEE 15A NCAC 18A .1937(f) FOR DETAILS)

1. APPLICATION FOR: ___Improvement Permit ✓ Authorization To Construct ___ Existing System Inspection

2. Page 2: *Site Plan Worksheet* Form MUST Accompany This Application
   The following optional attachments may also be submitted: ✓ Survey Plat, Scaled no more than 1 Inch = 60 Feet
   Place check ( ) beside whichever is submitted if applicable ___ Custom Site Plan, Scaled no more than 1 Inch = 60 Feet

3. **Applicant Information:**

Applicant Name	Mailing Address	Home Phone #	Alternate Phone #
SDH Charlotte LLC	10130 Mallard Creek Road #218 Charlotte NC 28262	704-944-5557	
Owner Name	**Mailing Address**	**Home Phone #**	**Alternate Phone #**
SDH Charlotte LLC	10130 Mallard Creek Road #218 Charlotte NC 28262	704-944-5557	

4. **Property Information:**

Street Address	Subdivision Name	Section/Phase and Lot Number
128 Bell Chase Lane	Autumn Brook	37

Driving Directions: _____

5. **RESIDENTIAL Site Development Information:** *(Check or Complete ALL that apply)*

(✓) New, Single Family Residence
( ) New, Multi-Family Residence
( ) Expansion of Existing Septic System
( ) Repair To Failing Septic System due to _____
(✓) Other Confirming bedrooms on existing permit

Maximum Number of Bedrooms 3
Maximum Number of Occupants ___
If Expansion, Current Number of Bedrooms ___

( ) Crawl Space Foundation?
(✓) Concrete Slab Foundation?
( ) Basement w/Plumbing?
( ) Basement w/out Plumbing?

IF Non-Residential Site Development: Type of Business _____
Square Footage of Building _____
Maximum Number of Employees _____
Maximum Number of Seats _____

6. **Proposed Water Supply:**

( ) New Well ( ) Existing Well ( ) Community Well (✓) City Water ( ) Other Public Water

7. **Desired Septic System Type:** *(You may rank in order of preference, if any)* ( ) EXISTING SYSTEM installed _____ *Year*

( ) Alternative (✓) Conventional ( ) Innovative ( ) Modified Conventional ( ) Other _____

8. Please Answer The Following ( ) Yes (✓) No Does the site contain any jurisdictional wetlands?
   To The Best of Your Ability: ( ) Yes (✓) No Is any non-domestic sewage (i.e. industry) to be generated?
   ( ) Yes (✓) No Is the site subject to approval by any other public agency?

I have read this application and certify that the information provided herein is true, complete, and correct. Authorized county and state officials are granted right of entry to conduct necessary inspections to determine compliance with applicable laws and rules. I understand that I am solely responsible for the proper identification and labeling of all property lines and corners and making the site accessible so that a complete site evaluation can be performed.

9. Signature: _____ 11-6-17
   Property owner or owner's legal representative signature (SIGNATURE REQUIRED) DATE

RECEIVED OCT 26 2016

Non Expiring

IREDELL COUNTY HEALTH DEPARTMENT

ENVIRONMENTAL HEALTH DIVISION

PAGE 1: *APPLICATION FORM*

Paid $320.00
#222759

Application For:
( ) New Well Permit ( ) Well Repair Permit ( ) Well Abandonmen
(X) Septic Improvement Permit ( ) Authorization to Construct ( ) Existing System Inspection ( ) Septic System Rep

THE ABOVE PERMIT DOCUMENTS WILL BECOME INVALID IF INFORMATION PROVIDED ON THIS APPLICATION IS FALSIFIED OR CHANGED, OR IF THE SI IS ALTERED. THE IMPROVEMENT PERMIT IS VALID FOR EITHER 60 MONTHS OR WITHOUT EXPIRATION DEPENDING UPON DOCUMENTATION SUBMITT APPLICATION WITH SITE PLAN 60 MONTHS, APPLICATION WITH COMPLETE, SCALED PLAT WITHOUT EXPIRATION. SEE 15A NCAC 18A .1937(f) FOR DETAI

Page 2: *Site Plan Worksheet* form MUST accompany this application

The following optional attachments may also be submitted: (X) Survey Plat, scaled no more than 1 inch = 60 feet
Place an (X) beside whichever is submitted if applicable ( ) Custom Site Plan, scaled no more than 1 inch = 60 fe

Applicant Information: Contact Kathleen Saunders (704)-578-4951

Applicant Name: Autumn Brook Dev. LLC **Address:** 1542 Queens Road W Charlotte 28207 **Phone:**

Owner Name: Same **Address:** **Phone:**

Property Information:

Street Address: 128 Bell Chase Ln Troutman

Subdivision Name: Autumn Brook **Section/Phase:** 1 **Lot Number:** 37

Driving Directions: Hwy 21, Old Mountain Rd, Right on Wallace Springs Rd
Right on Autumn Mist Rd, left on Bell Chase

Site Development Information: *(check or complete ALL that apply)*

(X) New Single Family Residence
( ) New Multi-Family Residence
( ) Accessory Building
( ) Bedroom(s) Addition

Maximum Number of Bedrooms: 4
Maximum Number of Occupants: 8
( ) Swimming Pool
( ) Other Addition/Structure:

(X) Crawl Space Foundation
( ) Concrete Slab Foundation
( ) Basement with Plumbing
( ) Basement without Plumbi

Non-Residential Site Development:
Type of Business:
Square Footage of Building:
Maximum Number of Employee:
Maximum Number of Seats/Beds/Other:

Water Supply:

( ) New Well ( ) Existing Well ( ) Community Well (X) City Water ( ) Other Public Water

Desired Septic System Type: *(you may rank in order of preference)* **Year existing system installed:**
( ) No Preference ( ) Alternative ( ) Conventional ( ) Innovative ( ) Modified Conventional ( ) Other:

Please answer the following to the best of your ability:
( ) Yes (X) No **Does the site contain any jurisdictional wetlands?**
( ) Yes (X) No **Is any non-domestic sewage (i.e. industrial) to be generated?**
( ) Yes (X) No **Is the site subject to approval by any other public agency?**

I have read this application and certify that the information provided herein is true, complete, and correct. Authorized county and state officials are granted right of entry to conduct necessary inspections to determine compliance with applicable laws and rules. I understand that I am solely responsible for th proper identification and labeling of all property lines and corners and making the site accessible so that a complete site evaluation can be performed.

Signature: Emma Helt
Property owner or owner's legal representative signature (SIGNATURE REQUIRED)

10/10/16
DATE

AUTHORIZATION TO ACT AS AGENT FOR OWNER

Any application/document/permit requiring a signature must be signed by the property owner or their authorized agent. This form shall be provided by the owner to allow specified individuals to act as agents for the owner. This form allows the specified individuals to sign or receive any application/document/permit on behalf of the owner. This form allows the authorized agent to make decisions on behalf of the owner pertaining to modifications of permits in the field. *It is the responsibility of the owner to assure that any/all* permit conditions specified on permits issued by this Division are followed.

I, Autumn Brook Development, LLC By: Kayo Gilliam Jr, am the legal owner of the property located at 128 Bell Chase Ln, identified as PIN(Parcel Identification Number) 4732-15-5550, located in Iredell County, North Carolina.

I do hereby authorize (print authorized agent/company name) The Oaks Group P.A., _____, _____, _____, _____, to act as an agent on my behalf in applying for/signing/obtaining any of the documents described below.

1. Improvement Permit (IP)/ Authorization to Construct (AC).
2. Application for soil-site evaluation (new/repair).
3. Application/permit for water well/well abandonment.
4. Application for existing system.
5. Application for Improvement Permit (IP)/ Authorization to Construct (AC).

I agree to abide by any and all decisions and/or conditions between the agent acting on my behalf and the Iredell County Department of Public Health, Environmental Health Division. This form must be fully executed before the individual's specified above will be recognized as the authorized agent.

Kayo Gilliam Jr 10.7.16
Signature of Owner Date

Terri B Carlton 10.7.16
Signature of Witness Date

IREDELL COUNTY HEALTH DEPARTMENT

Application For Improvement Permit and/or Authorization To Construct, Existing System Inspection

(THE ABOVE PERMIT DOCUMENTS WILL BECOME INVALID IF INFORMATION PROVIDED ON THIS APPLICATION IS FALSIFIED OR CHANGED, OR IF THE SITE IS ALTERED. THE IMPROVEMENT PERMIT IS VALID FOR EITHER 60 MONTHS OR WITHOUT EXPIRATION DEPENDING UPON DOCUMENTATION SUBMITTED - APPLICATION WITH SITE PLAN 60 MONTHS, APPLICATION WITH COMPLETE, SCALED PLAT WITHOUT EXPIRATION. SEE 15A NCAC 18A .1937(f) FOR DETAILS)

1. APPLICATION FOR: ✓ Improvement Permit ___ Authorization To Construct ___ BOTH ___ Existing System Inspection

2. Page 2: *Site Plan Worksheet* Form MUST Accompany This Application
   The following optional attachments may also be submitted: ___ Survey Plat, Scaled no more than 1 Inch = 60 Feet
   Place check ( ) beside whichever is submitted if applicable ___ Custom Site Plan, Scaled no more than 1 Inch = 60 Feet

3. **Applicant Information:**

Applicant Name	Mailing Address	Home Phone	Work Phone
Autumn Brook LLC	323 Walnut St. Statesville NC 28677		(704) 996-2277
Same			
Owner Name	**Mailing Address**	**Home Phone**	**Work Phone**

4. **Property Information:**

Street Address	Subdivision Name	Section/Phase and Lot Number
	Autumn Brook	Lot 37

Driving Directions: N. Hwy 115, Lt Old Mountain Rd, Rt Wallace Springs Rd, Autumn Brook on Rt

****

5. **RESIDENTIAL Site Development Information:** *(Check or Complete ALL that apply)*

(✓) New, Single Family Residence
( ) New, Multi-Family Residence
( ) Expansion of Existing Septic System
( ) Repair To Failing Septic System

Maximum Number of Bedrooms 4
Maximum Number of Occupants 8
If Expansion, Current Number of Bedrooms ___

(✓) Crawl Space Foundation?
( ) Concrete Slab Foundation?
( ) Basement w/Plumbing?
( ) Basement w/out Plumbing?

IF Non- Residential Site Development: Type of Business ___
Square Footage of Building ___
Maximum Number of Employees ___
Maximum Number of Seats ___

****

6. **Proposed Water Supply:**

( ) New Well ( ) Existing Well (✓) Community Well (✓) City Water ( ) Other Public Water

****

7. **Desired Septic System Type:** *(You may rank in order of preference, if any)*

( ) Alternative ( ) Conventional ( ) Innovative ( ) Modified Conventional ( ) Other ___ (✓) No Preference

****

8. **Please Answer The Following To The Best of Your Ability:**

( ) Yes (✓) No Does the site contain any jurisdictional wetlands?
( ) Yes (✓) No Is any non-domestic sewage (i.e. industry) to be generated?
( ) Yes (✓) No Is the site subject to approval by any other public agency?

****

I have read this application and certify that the information provided herein is true, complete, and correct. Authorized county and state officials are granted right of entry to conduct necessary inspections to determine compliance with applicable laws and rules. I understand that I am solely responsible for the proper identification and labeling of all property lines and corners and making the site accessible so that a complete site evaluation can be performed.

9. Signature: Adrian L. Pruett
Property owner or owner's legal representative signature (SIGNATURE REQUIRED)

06/04/08
DATE

IREDELL COUNTY HEALTH DEPARTMENT *ENVIRONMENTAL HEALTH DIVISION:*

SITE PLAN WORKSHEET

SEE THE "SAMPLE SITE PLAN" BELOW. ***INCOMPLETE SITE PLANS WILL BE RETURNED TO YOU FOR COMPLETION AND MAY RESULT IN A DELAY IN THE ISSUANCE OF YOUR SEPTIC SYSTEM PERMIT!!!***

Place an (X) beside each item as you complete the site plan:


- X **Property Line measurements are clearly identified...**
- X **All proposed structures are indicated...**

SHOW: proposed house or business footprint, wells, water lines, patios, pools and decks, and any other item that will occupy space on the site

- X **Front and side setbacks from property line...**
- X **Area you prefer your septic system to be placed...**
- X **Preferred driveway location and configuration, preferred well location...**
- X **North arrow, or other sufficient indicator of direction...**

Circle N/A on the following if appropriate:

- ____ **Location of septic systems and wells within 100' of your property.** N/A
- ____ **Location of easements and rights of ways on your property.** N/A
- ____ **Location of any designated wetlands on the property..** N/A

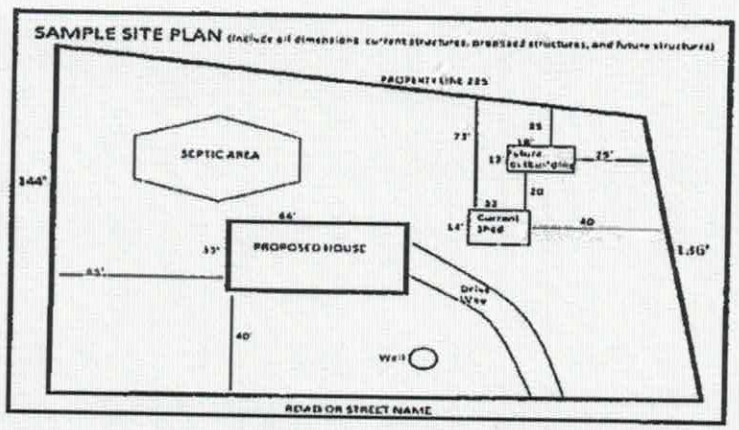

USE THIS SPACE TO DRAW YOUR SITE PLAN

Signature: _____

REQUIRED **property owner or owner's legal representative signature.**

11-6-17

DATE

IREDELL COUNTY HEALTH DEPARTMENT ENVIRONMENTAL HEALTH DIVISION:

SITE PLAN WORKSHEET

SEE THE "SAMPLE SITE PLAN" BELOW. *INCOMPLETE SITE PLANS WILL BE RETURNED TO YOU FOR COMPLETION AND MAY RESULT IN A DELAY IN THE ISSUANCE OF YOUR SEPTIC SYSTEM PERMIT!!!*

Place an (X) beside each item as you complete the site plan:

X Property Line measurements are clearly identified... X All proposed structures are indicated...

SHOW: proposed house or business footprint, wells, water lines, patios, pools and decks, and any other item that will occupy space on the site


X Front and side setbacks from property line... X Preferred driveway location and configuration, preferred well location...

X Area you prefer your septic system to be placed... X North arrow, or other sufficient indicator of direction...

Circle N/A on the following if appropriate:

__ __ Location of septic systems and wells within 100' of your property... (N/A)

____ Location of easements and rights of ways on your property... (N/A) __ __ Location of any designated wetlands on the property... (N/A)

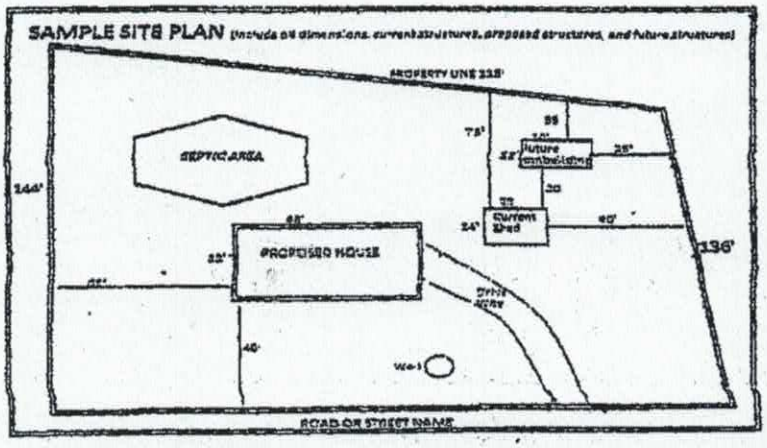

USE THIS SPACE TO DRAW YOUR SITE PLAN

Please see attached site plan

Signature: Emma Hall

REQUIRED property owner or owner's legal representative signature.

10/10/16

DATE

IREDELL COUNTY HEATLH DEPARTMENT

PAGE 2: *SITE PLAN WORKSHEET*

SEE THE SAMPLE SITE PLAN BELOW. INCOMPLETE SITE PLANS WILL BE RETURNED TO YOU FOR COMPLETION AND MAY RESULT IN A DELAY IN THE ISSUANCE OF YOUR SEPTIC SYSTEM PERMIT!!!

Place an (X) beside each item as you complete the site plan:

- ✓ Property Line measurements are clearly identified...
- ✓ All proposed structures are indicated...
- ✓ *SHOW: proposed house or business footprint, wells, water lines, patios, pools and decks, and any other item that will occupy space on the site*
- ✓ Front and side setbacks from property line...
- ✓ Preferred driveway location and configuration, preferred well location...
- ✓ Area you prefer your septic system to be placed...
- ✓ North arrow, or other sufficient indicator of direction...

Circle N/A on the following if appropriate:

- ____ Location of septic systems and wells within 100' of your property... N/A
- ____ Location of easements and rights of ways on your property... N/A
- ____ Location of any designated wetlands on the property... N/A

Signature: Ann L Pruett


Property owner or owner's legal representative signature (SIGNATURE REQUIRED)

06/04/08

DATE

USE THIS SPACE TO DRAW YOUR SITE PLAN

See Attached Site Plan.

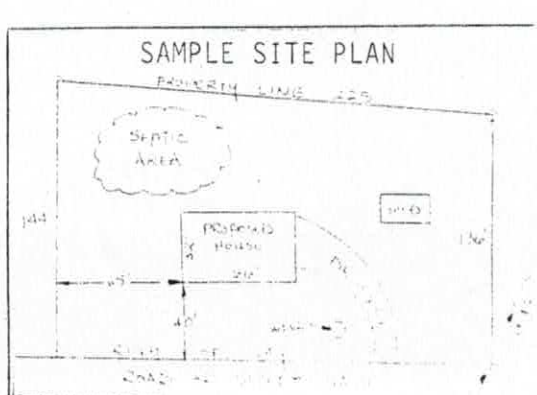



INSET SCALE: 1"=20'

NOTE:

ALL DRIVEWAYS, LOCATIONS AND FEATURES SHOWN ON THIS PLOT PLAN ARE APPROXIMATE AND ARE ONLY AN ARTIST'S RENDITION. EXACT LOCATION OF ALL FEATURES ARE SUBJECT TO CHANGE AND MAY NOT BE INSTALLED EXACTLY AS SHOWN ON PLANS AND/OR IN MODELS. PLACEMENT OF HOME, DRIVEWAY, SIDEWALKS AND EXTERIOR FEATURES ARE SUBJECT TO MODIFICATION AS DEEMED NECESSARY BY FIELD PERSONNEL.

CUSTOMER _____ DATE


CUSTOMER _____ DATE

SMITH DOUGLAS REPRESENTATIVE _____ DATE

LOT INFORMATION:

PIN: 4732155500
HOUSE = 1,758 SF
DRIVEWAY = 657 SF
SIDEWALK = 72 SF
PORCH = 97 SF
COVERED PATIO = 120 SF
TOTAL LOT AREA = 0.889 AC = 38,729 SF SF
TOTAL PROPOSED IMPERVIOUS = 2,654 SF
PERCENT IMPERVIOUS = 6.9 %

Bateman Civil Survey Company
Engineers • Surveyors • Planners
2524 Reliance Avenue, Apex, NC 27539 Ph: 919 577 1080 Fax: 919 577 1081
www.batemancivilsurvey.com info@batemancivilsurvey.com
NCBELS Firm No. C-2379

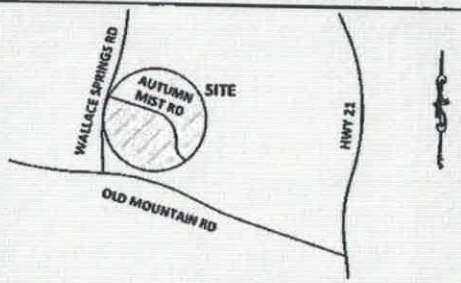


VICINITY MAP
(Not to Scale)

NOTES:

1. THIS SURVEY WAS PREPARED BY BATEMAN CIVIL SURVEY CO., UNDER THE SUPERVISION OF STEVEN P. CARSON, PLS.
2. THIS PLAN HAS BEEN PREPARED FOR LAYOUT AND PERMITTING PURPOSES ONLY.
3. THIS IS NOT A BOUNDARY SURVEY. PROPERTY LINES SHOWN WERE TAKEN FROM EXISTING FIELD EVIDENCE, EXISTING DEEDS AND PLATS OF PUBLIC RECORD, AND INFORMATION SUPPLIED TO THE SURVEYOR BY THE CLIENT
4. VERTICAL DATUM IS ASSUMED. THE LATITUDE, LONGITUDE AND STATE PLANE COORDINATES, IF SHOWN, ARE GIVEN IN NORTH AMERICAN DATUM OF 1983 (NAD83).
5. FIELD EQUIPMENT USED: NIKON TOTAL STATION, EPOCH 35.
6. ALL DISTANCES ARE HORIZONTAL GROUND DISTANCES AND ALL BEARINGS ARE NORTH CAROLINA STATE PLANE COORDINATE SYSTEM UNLESS OTHERWISE SHOWN.
7. THIS MAP IS NOT A CERTIFIED SURVEY AND HAS NOT BEEN REVIEWED BY A LOCAL GOVERNMENT AGENCY FOR COMPLIANCE WITH ANY APPLICABLE LAND DEVELOPMENT REGULATIONS.
8. THIS PROPERTY IS NOT LOCATED IN A SPECIAL FLOOD HAZARD ZONE. IT IS LOCATED IN ZONE "X" AS DEFINED BY HUD F.I.R.M. MAP NO. 3710473200J DATED MARCH 18, 2008. FLOODPLAIN AND FLOODWAY SHOWN HEREON ARE SCALED GRAPHICALLY FROM SAID PANEL.
9. ZONING IS RA/R-20.
10. A 10' UTILITY EASEMENT IS LOCATED AROUND THE PERIMETER OF ALL LOTS.
11. PROPERTY OWNER: SMITH DOUGLAS HOMES
10130 MAILLARD CREEK ROAD, SUITE 218
CHARLOTTE, NC 28262

CURVE TABLE				
CURVE	RADIUS	LENGTH	CHORD DIRECTION	CHORD
C13	50.00'	55.56'	N78°55'20"E	52.74'

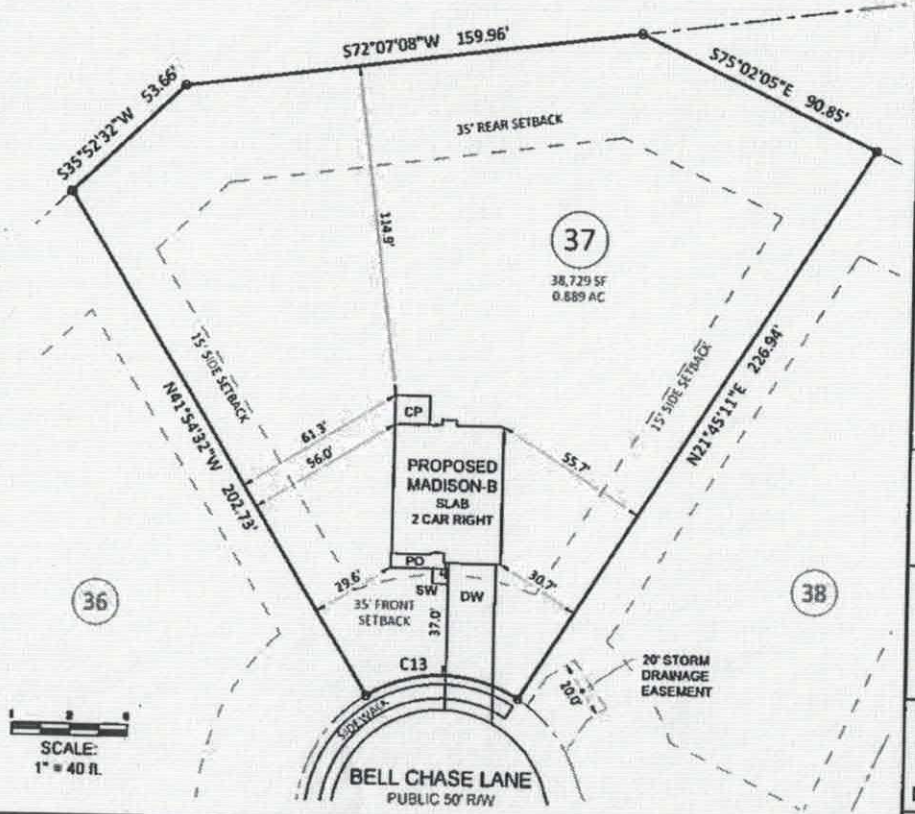

SCALE:
1" = 40 ft.

LEGEND

PO = PORCH
SP = SCREENED PORCH
CP = COVERED PATIO
WD = WOOD DECK
SW = SIDEWALK
DW = CONC DRIVEWAY
P = CONC PATIO
● = COMPUTED POINT
O = IRON PIPE FOUND
● = IRON PIPE SET
● = DRILL HOLE FOUND
WM = WATER METER
CO = CLEAN OUT
AC = AIR CONDITIONER
= SEWER MANHOLE
= ELECTRIC BOX
= CABLE BOX
= TELEPHONE PEDESTAL
CI = CURB INLET
IC = IRRIGATION CONTROLLER
= LIGHT POLE

BUILDING SETBACKS:

FRONT = 35 ft
REAR = 35 ft
SIDE = 15 ft
CORNER = 25 ft

I hereby certify that this map is correct and that the building lies wholly on the lot and that there are no visible encroachments on said lot.

PRELIMINARY

Steven P. Carson, PLS 4752
Date

This map is of an existing parcel of land and is only intended for the parties and purposes shown. This map not for recordation. No title report provided.

APPROVAL FOR STAKING:

THIS PLOT PLAN AS PREPARED BY BATEMAN CIVIL SURVEY CO., IS CORRECT AND IS HEREBY APPROVED FOR STAKING ON THE DATE AS SHOWN BELOW.

SMITH DOUGLAS REPRESENTATIVE _____ DATE _____

PRELIMINARY PLOT PLAN

FOR


SMITH DOUGLAS HOMES

AUTUMN BROOK - PHASE 1, MAP 2 - LOT 37
128 BELL CHASE LANE, STATESVILLE, NC
STATESVILLE TWP., IREDELL COUNTY

DATE: 11/1/17 DRAWN BY: NMW CHECKED BY: SPC

REFERENCE: PB 64, PG 41 PROJECT # 170301 SCALE: 1" = 40'

AUTUMN BROOK - LOT 37

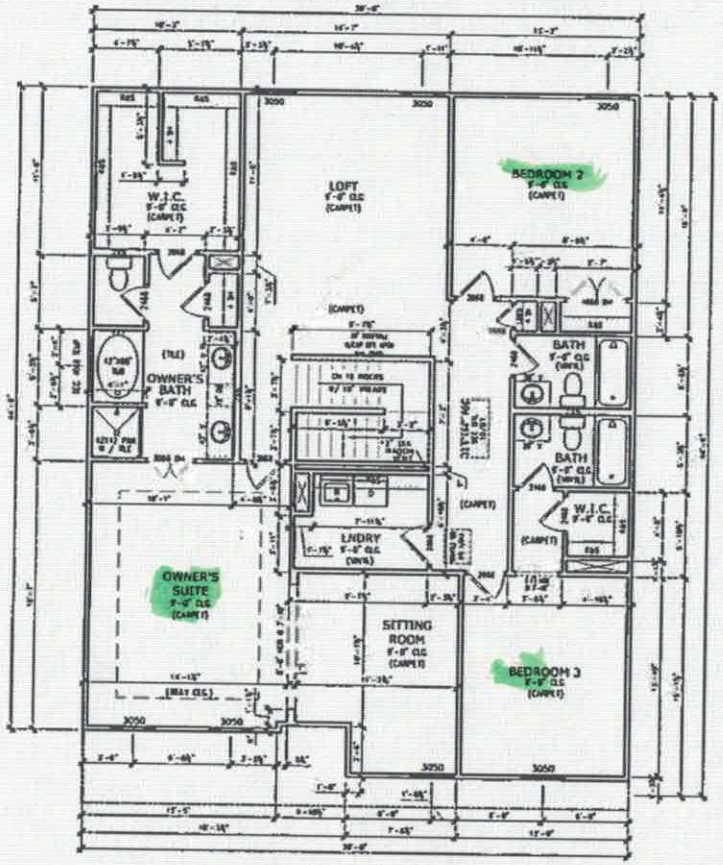

SECOND FLOOR PLAN ELEV A D G

RADON VENT PROVIDED PER LOCAL CODE

REVISION

DATE

SMITH DOUGLAS HOMES

QUALITY | INTEGRITY | VALUE

FLOOR PLANS

SECOND FLOOR

MADISON


SMITH DOUGLAS HOMES
150 VILLAGE TRAIL
SUITE 115
WOODSTOCK, Ga 30188

SMITH DOUGLAS HOMES
expressly reserves its common law copyright and other property rights in these plans and drawings. These plans and drawings may not be reproduced without written consent from SMITH DOUGLAS HOMES.

CLJ	AW
6/27/17	
B	
3004	
ALL	B
A5.2	

© SMITH DOUGLAS HOMES 2017

AUTUMN BROOK - LOT 37

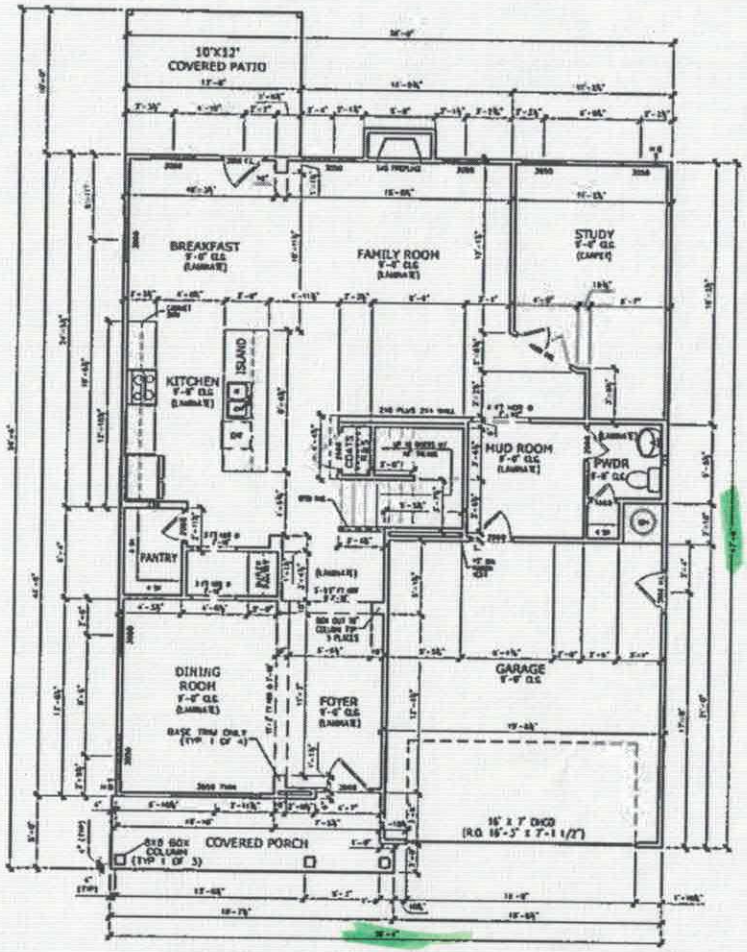

FIRST FLOOR PLAN

* RADON VENT PROVIDED PER LOCAL CODE

SMITH DOUGLAS HOMES

FLOOR PLANS
FIRST FLOOR
MADISON

6/27/17
B
3004
ALL | B
A5.1

© SMITH DOUGLAS HOMES 2017

IREDELL COUNTY

PO Box 788
349 North Center St.
Statesville, NC 28677

APPLICATION NUMBER
222759
Issue Date: 10/26/2016

ZONING PERMIT

Residential

Parcel Number	Street Address	Jurisdiction
4732155500.000	128 BELL CHASE LANE, STATESVILLE, NC 28677	

Owner Information	Applicant Information
Owner: AUTUMN BROOK DEV LLC	Applicant: KATHLEEN SAUNDERS
Address: 1542 QUEENS ROAD WEST STATESVILLE, NC 28207	Address: 121 HOLT LANE MOORESVILLE, NC 28117
Phone:	Phone: 704-578-4951

Use Requested	Zone Code
SFD	RA

Lot Acreage	F Setback	B Setback	L Setback	R Setback	Watershed	Flood Zone
	35.00	35.00	15.00	15.00		X

Remarks:

The applicant certifies that there are no deed restrictions, contractual agreements or governmental regulations of any kind that interfere with or prohibit the use of the property or the use for which this permit is requested. The applicant further acknowledges that enforcement of deed restrictions, plat conditions and other contractual agreements will not be undertaken by Iredell County and is the sole responsibility of the affected parties.

Applicant: _____ Date: _____

Permit Number	84178	TOTAL FEES:	$ 77.25

Iredell County
ZONING PERMIT

227 South Center St. PO Box 788 Statesville, NC 28687 Phone 704-878-3118

Call Sanitarian between 8 a.m. & 9 a.m. Statesville 704-878-5305 Mooresville 704-664-5281

Permit #:	150760ZO	Subdivision:	AUTUMN BROOK
Proposed Use:	Single Family	Township:	0200 Statesville Outside
Location of Property:	000 BELL CHASE LN STATESVILLE NC 28677		
Parcel #:	4732164066.037	Zoning:	RA/R20
Lot #:	37 Size: 0.889	Flood Plain:	No Watershed: None
Applicant:	AUTUMN BROOK, LLC	Owner:	AUTUMN BROOK, LLC
Address:	323 WALNUT ST. STATESVILLE NC 28677	Address:	323 WALNUT ST. STATESVILLE, NC 28677
Phone:	704-996-2277	Phone:	704-996-2277
Property Recorded:	No Site Plan Reviewed:	Community Water:	Yes Community Sewer:

If permitted the following minimum requirements must be met, unless Health Department requires more land area, or other qualifications are indicated in the comments.

Min. Lot Area:
Min. Front Yard: 40 ft
Min. Left Side Yard: 15 ft
Min. Lot Width: 100
Min: Rear Yard: 35 ft
Min: Right Side Yard: 15 ft
Min. Number Parking Spaces:
Max. Built Upon Area:

Comments:

SFD - HOLD BLDG PERMIT UNTIL PLAT IS RECORDED

DEVELOPER PERMIT

Directions:

HWY 21S TO TROUTMAN, RT ON OLD MTN RD, RT ON WALLACE SPRGS, RT ON AUTUMN MIST, LFT ON BELL CHASE, LOT ON RT

RECEIVED
JUN 06 2008
By

FEES

Zoning Permit/Inspection Fee	✓	$45.00
Site Plan Review Fee		$0.00
Environmental Health New System	✓	$335.00
Environmental Health Existing System		$0.00
Total Fees:		$380.00

I certify that all statements made in this application and any attached documents are true, complete, and correct to the best of my knowledge and belief and are made in good faith. I understand that false information may be grounds for rejection of this application. Authorized Health Department and Planning & Enforcement Representatives are granted right of entry to make evaluations or inspections and to release information upon public request.

Applicant:_____ Date: _____

A non-refundable fee of $45.00 is charged on all permit applications.

PAULA WOODY


Printed: 6/2/2008

ZONING DISCLAIMER

The applicant certifies that there are no deed restrictions, contractual agreements or governmental regulations of any kind that interfere with or prohibit the use of the property or the use for which this permit is requested. Applicant further acknowledges that the enforcement of deed restrictions, plat conditions, and other contractual agreements will not be undertaken by Iredell County and is the sole responsibility of the affected parties.

Applicant _____ Date _____

STREET NAME : LOT 37, BELL CHASE LN.

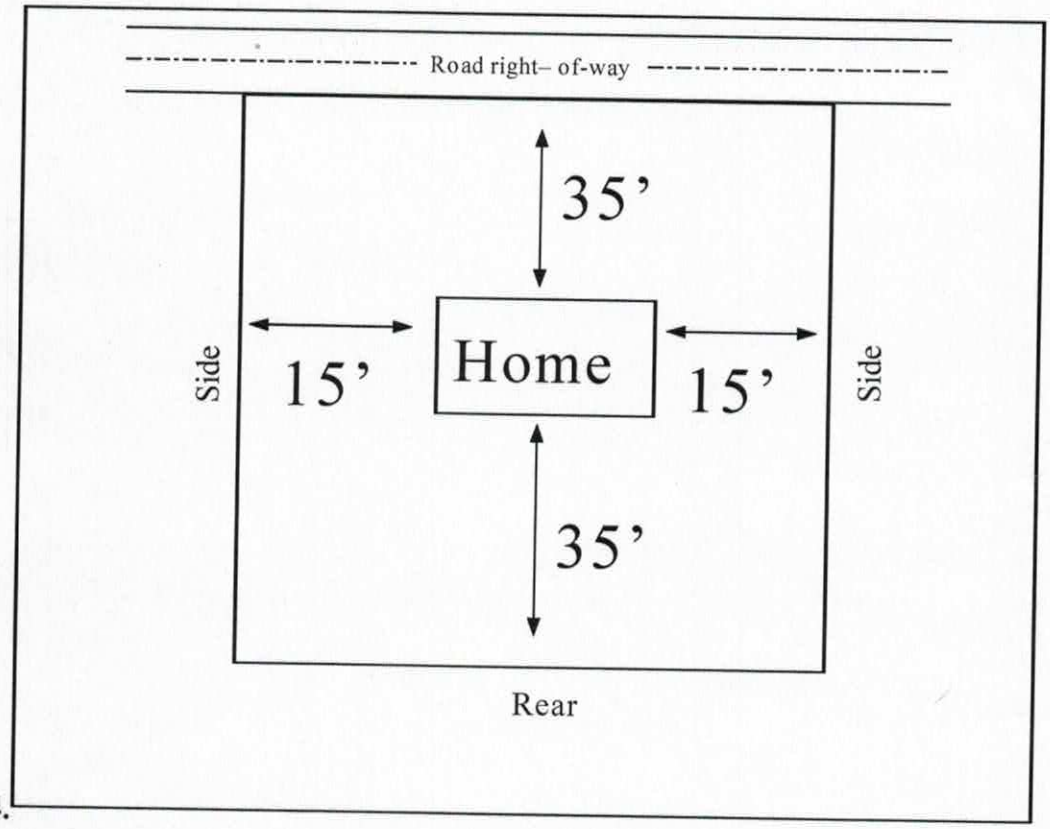

#54.

In the box above indicate the location of the building's or structure's, their orientation to the front of the lot as indicated, and the setback distances to all property lines and the distances to any other building's or structure's on the lot. Also indicate the size/shape of the lot and the corresponding dimensions when necessary. The front of the lot is the portion which abuts a public right of way or easement.