IREDELL COUNTY HEALTH DEPARTMENT


ENVIRONMENTAL HEALTH DIVISION

PAGE 2: *SITE PLAN WORKSHEET*

SEE THE "SAMPLE SITE PLAN" BELOW. *INCOMPLETE SITE PLANS WILL BE RETURNED TO YOU FOR COMPLETION AND MAY RESULT IN A DELAY IN THE ISSUANCE OF YOUR SEPTIC SYSTEM PERMIT!!!*

Place an (X) beside each item as you complete the site plan:

- (✓) Property Line measurements are clearly identified
- (✓) All proposed structures are indicated
- ( ) Front and side setbacks from property line
- ( ) Preferred driveway location and well location
- (✓) Area you prefer your septic system to be placed
- ( ) North arrow, or other sufficient indicator of direction

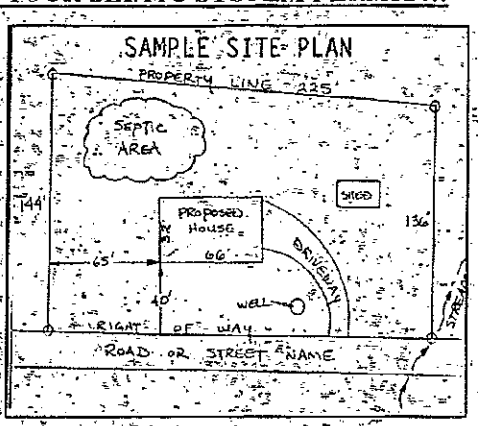

Circle N/A on the following if appropriate:

Location of septic systems and wells within 100' of your property	N/A
Location of easements and rights of ways on your property	N/A
Location of any designated wetlands on the property	N/A


USE THIS SPACE TO DRAW YOUR SITE PLAN

Show: proposed house or business footprint, wells, water lines, patios, pools and decks, and any other item that will occupy space on the site

See attached

Signature: _____ 10-3-14

Property owner or owner's agent representative signature (SIGNATURE REQUIRED) — DATE

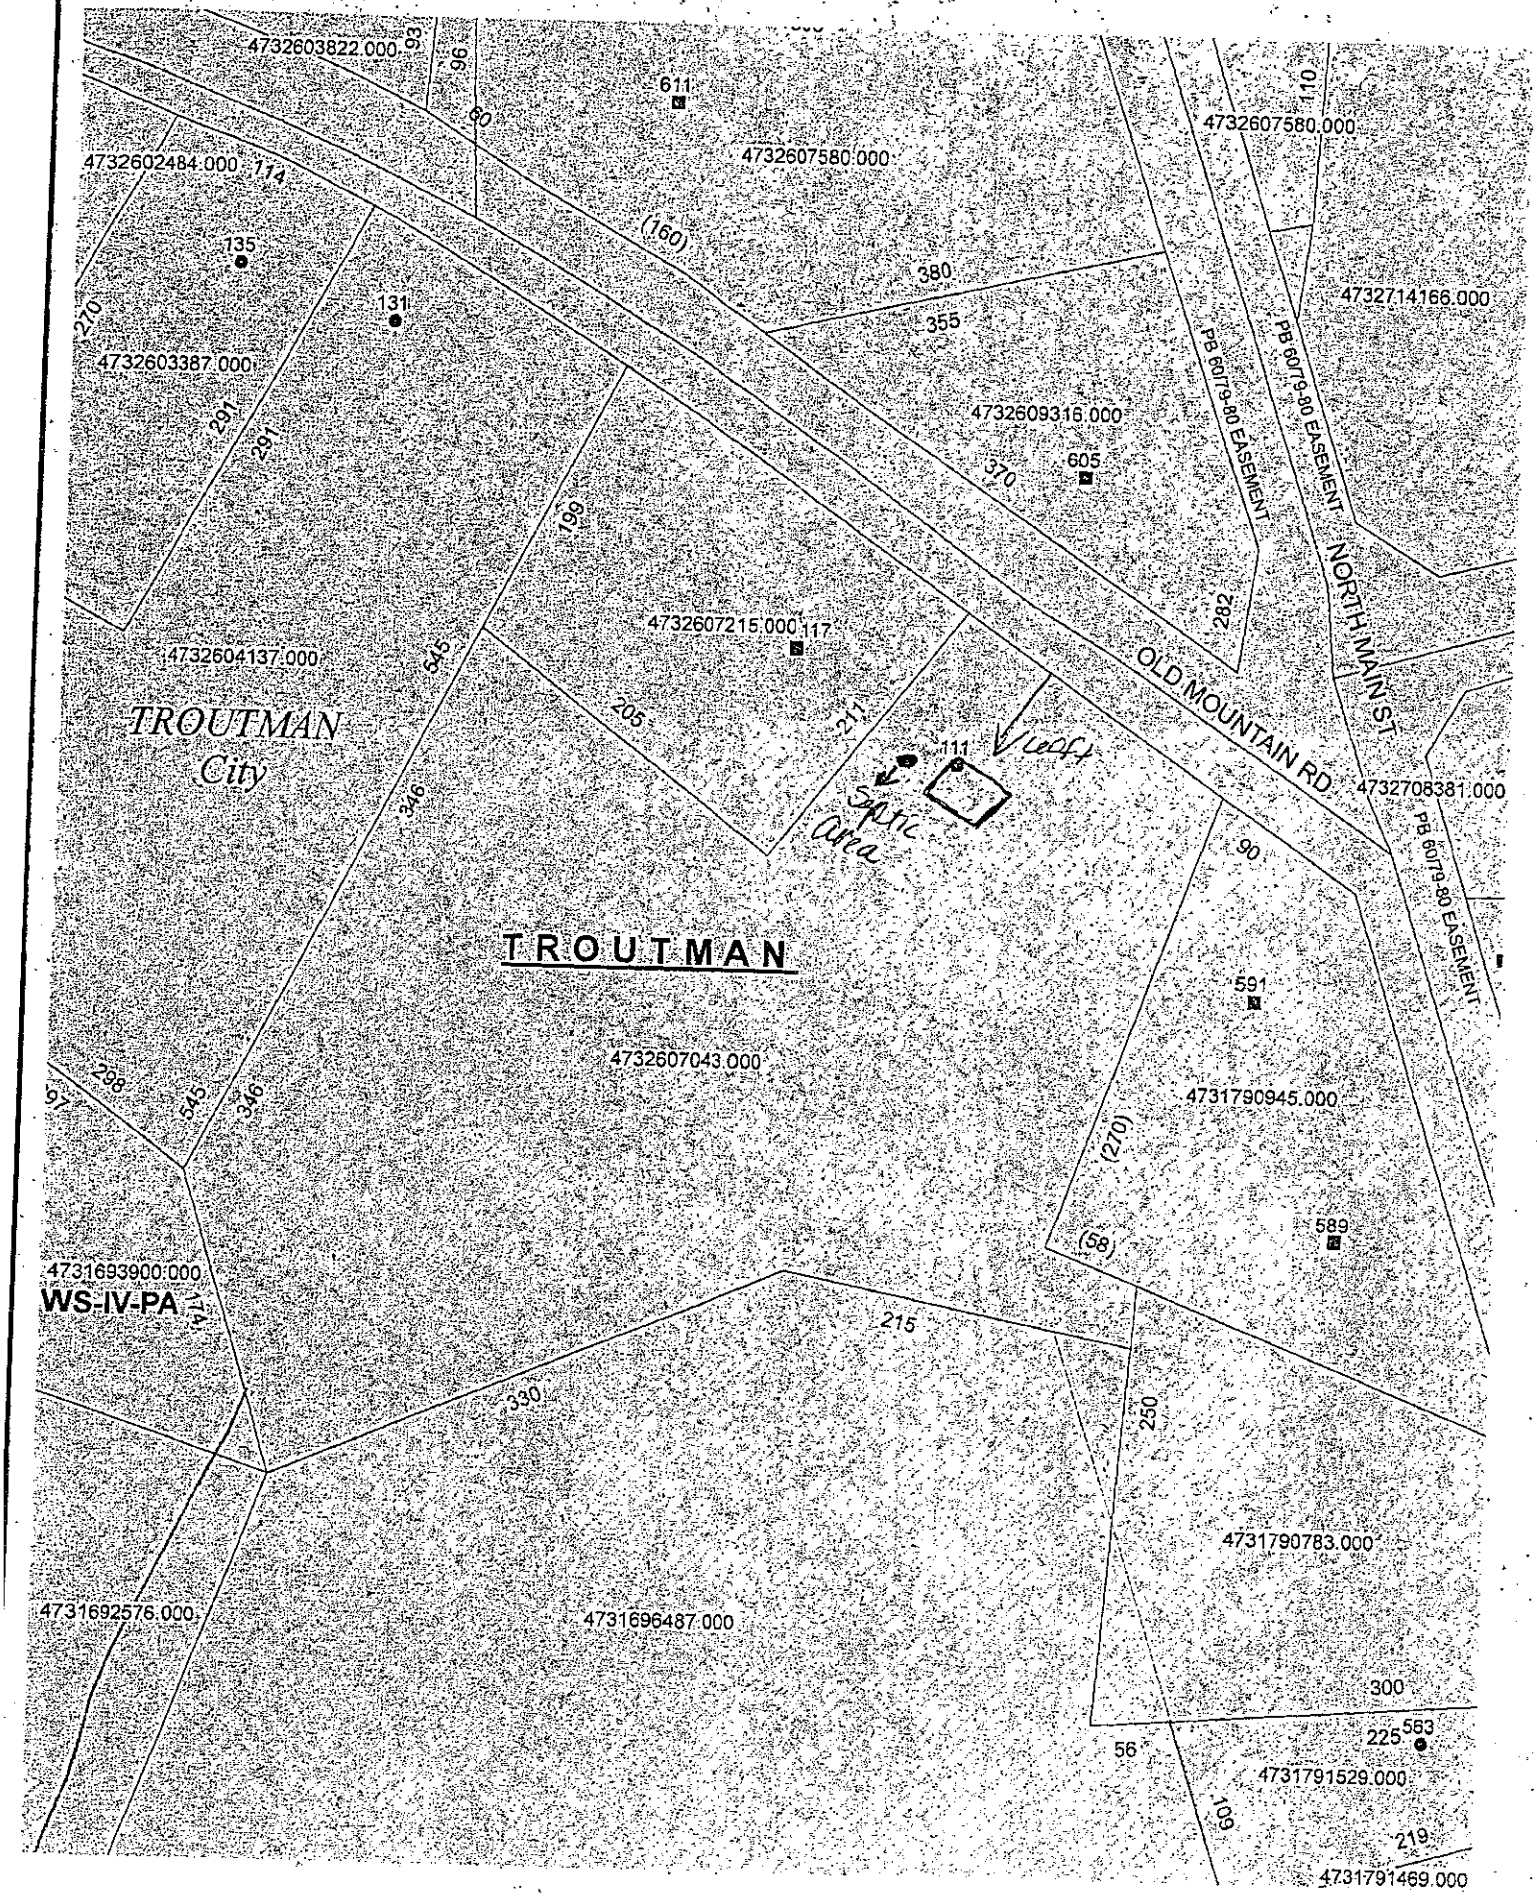
4732603822.000
611
4732607580.000
4732602484.000
135
131
4732603387.000
4732609316.000
605
4732607215.000
117
4732604137.000
TROUTMAN
City
111
leach
septic
area
OLD MOUNTAIN RD
NORTH MAIN ST
PB 60/79-80 EASEMENT
4732708381.000
TROUTMAN
591
4732607043.000
4731790945.000
589
4731693900.000
WS-IV-PA
4731790783.000
4731692576.000
4731696487.000
563
4731791529.000
4731791469.000