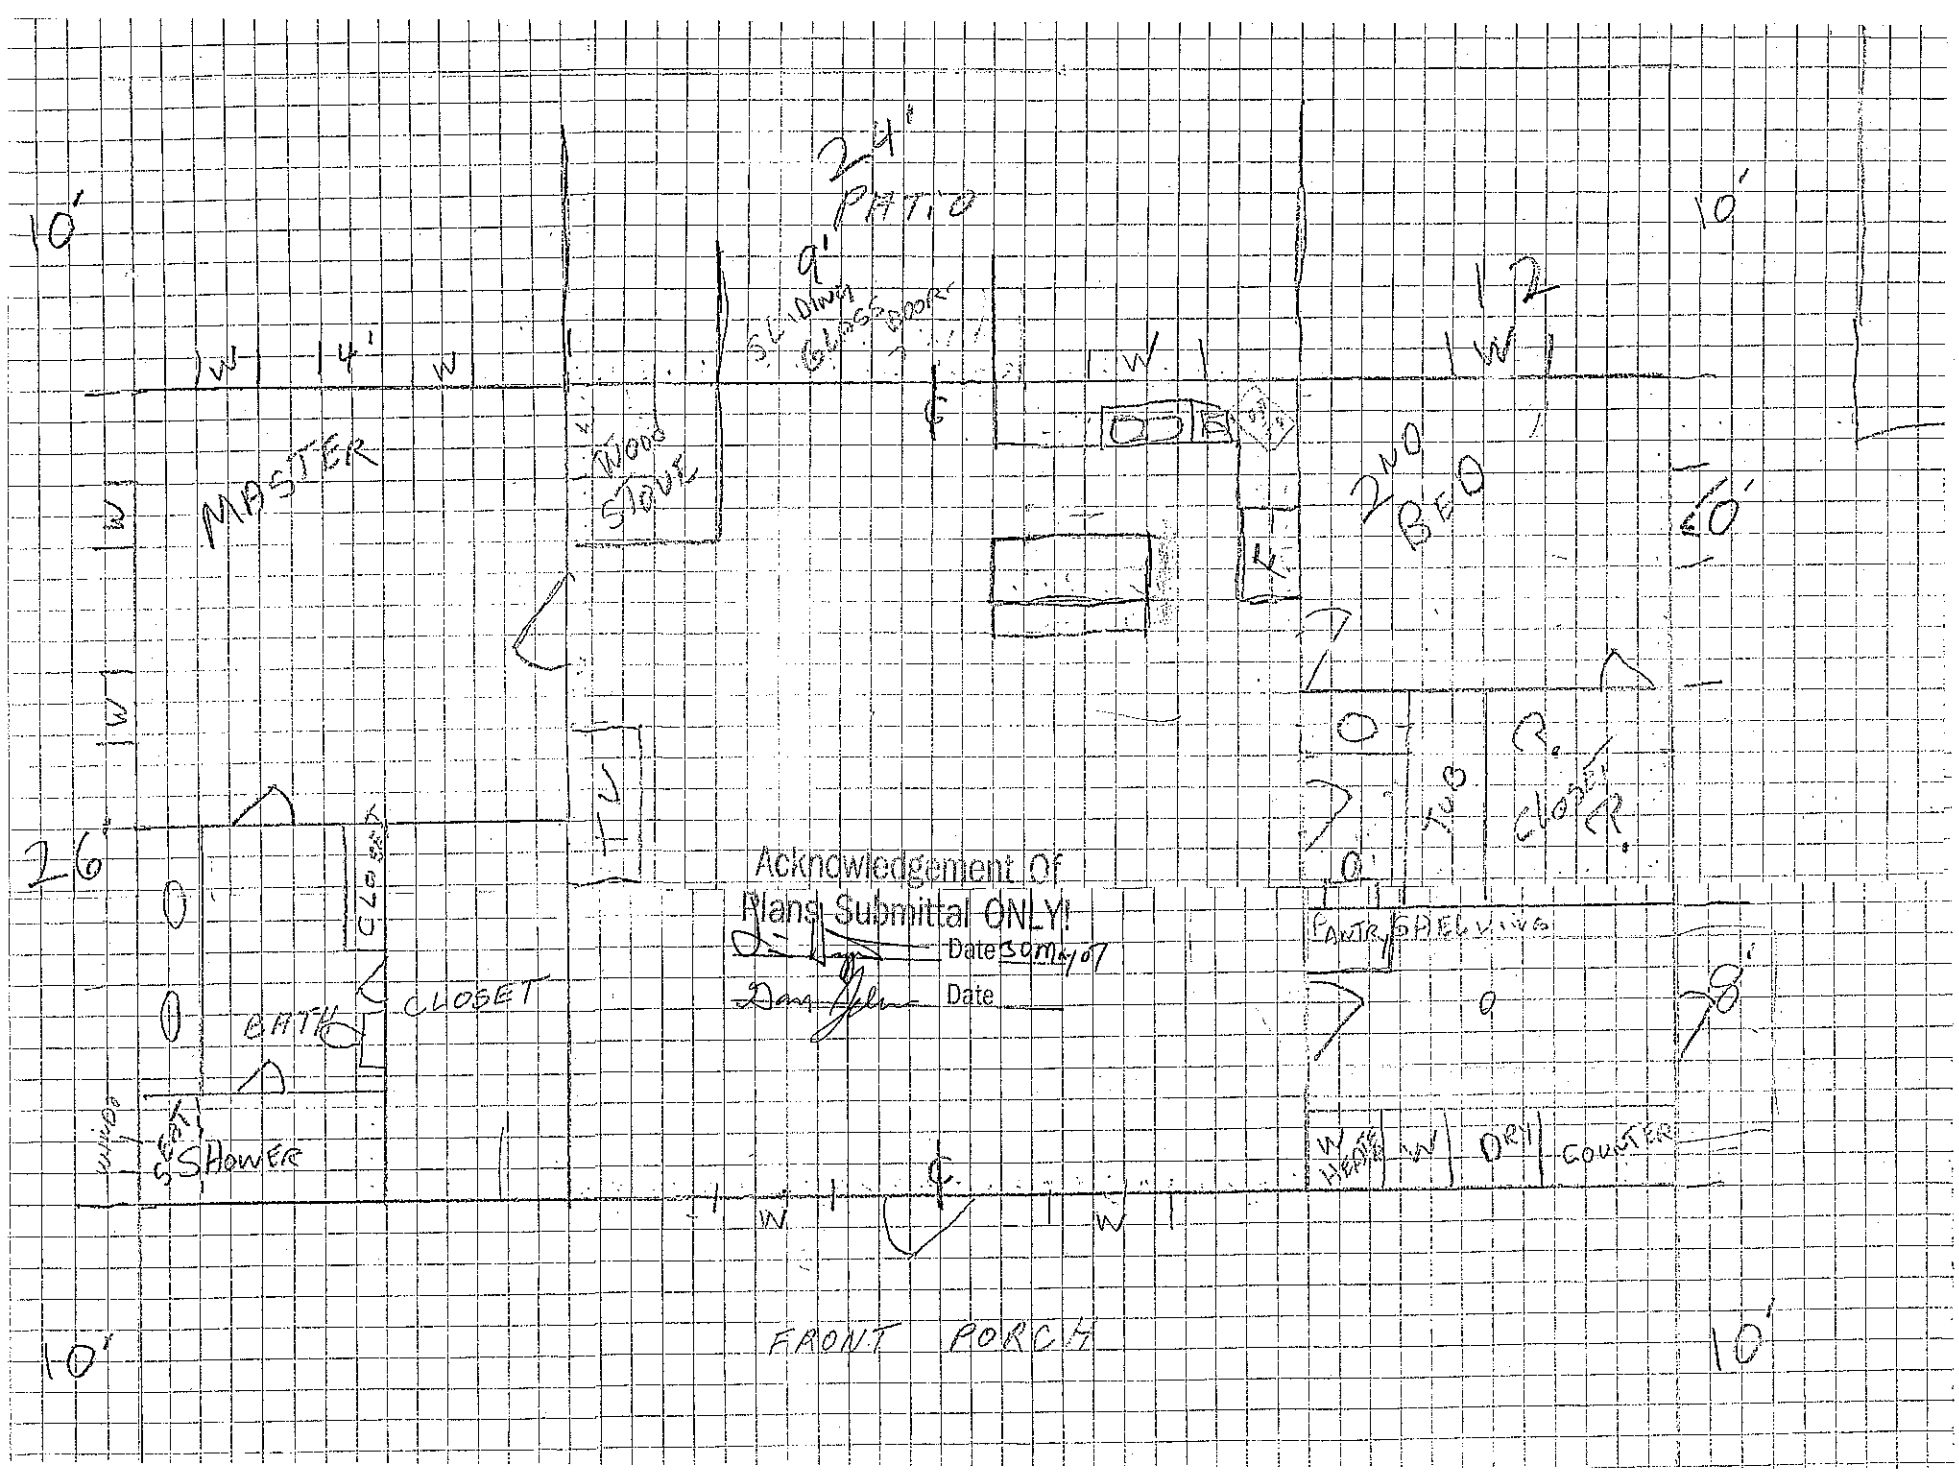

10'
2'4"
PATIO
9'
SLIDING GLASS DOOR
14'
W
MASTER
WOOD STOVE
2ND BED
10'
10'
26'
CLOSET
BATH
SHOWER
Acknowledgement Of
Plans Submittal ONLY!
Date 5/04/07
Date
TUB
CLOSET
PANTRY SHELVING
W
DRY
COUNTER
8'
FRONT PORCH
10'