3' Roof, 8' Flats


STD Shingles: Charcoal

#72 (Mills)

OSB Wrap

22-11-28

2" Faux Blinds Throughout

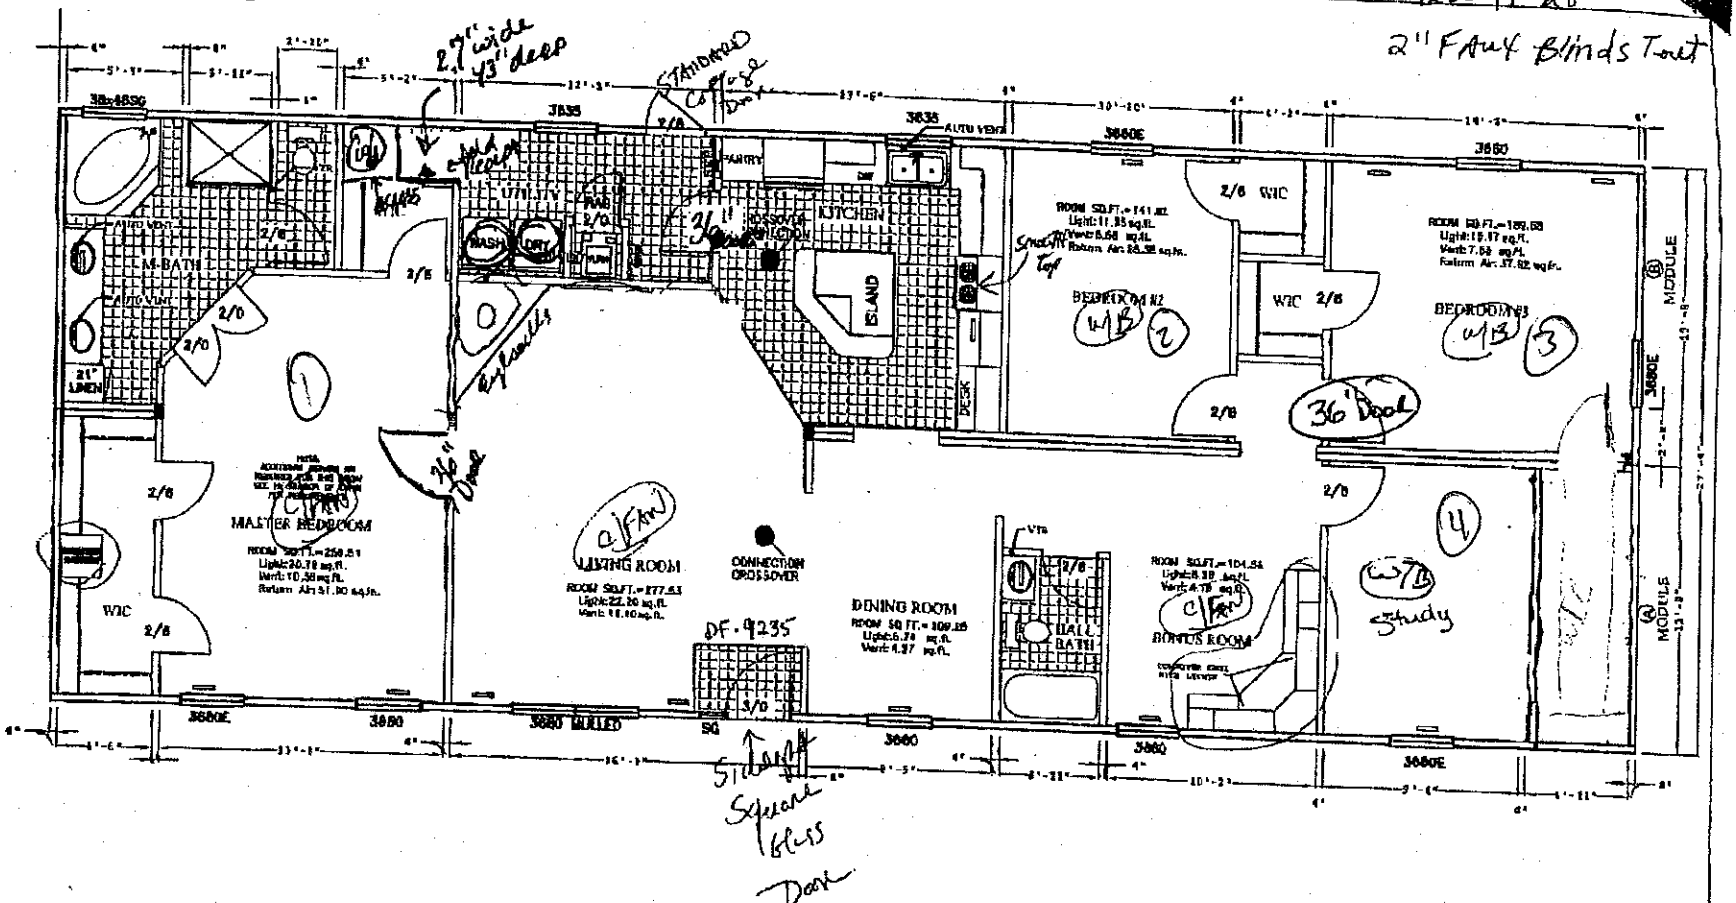

WINDOW SYMBOLS WITH THE LETTERS 'E' OR 'S' BESIDE THEM DESIGNATE THAT WINDOW AS BEING EITHER AN 'EGRESS' OR 'SAFETY GLAZED' WINDOW

(E) for EGRESS

(S) for SAFETY GLAZED

Acknowledgement Of Plans Submittal ONLY!

Date 5-16-07

Date

5/17/07

Approved 4 BEDROOM PLAN

CLAYTON HOMES – ROCKFIELD
44073 HWY. 52 N. ROCKFIELD, NC 28137

27'-4" x 75'-0" JAMESTOWN

FLOOR PLAN

704-871-3453

ATTN: Wendy

From:CLAYTON HOMES 072 704 872 1166 05/11/2007 15:26 #031 P.001/001