IREDELL COUNTY HEALTH DEPARTMENT *ENVIRONMENTAL HEALTH DIVISION*:


SITE PLAN WORKSHEET

SEE THE "SAMPLE SITE PLAN" BELOW. ***INCOMPLETE SITE PLANS WILL BE RETURNED TO YOU FOR COMPLETION AND MAY RESULT IN A DELAY IN THE ISSUANCE OF YOUR SEPTIC SYSTEM PERMIT!!!***

Place an (X) beside each item as you complete the site plan:
____ Property Line measurements are clearly identified... **____ All proposed structures are indicated...**

SHOW: proposed house or business footprint, wells, water lines, patios, pools and decks, and any other item that will occupy space on the site
____ Front and side setbacks from property line... **____ Preferred driveway location and configuration, preferred well location...**
____ Area you prefer your septic system to be placed... **____ North arrow, or other sufficient indicator of direction...**


Circle N/A on the following if appropriate:
____ Location of septic systems and wells within 100' of your property... N/A
____ Location of easements and rights of ways on your property... N/A **____ Location of any designated wetlands on the property... N/A**

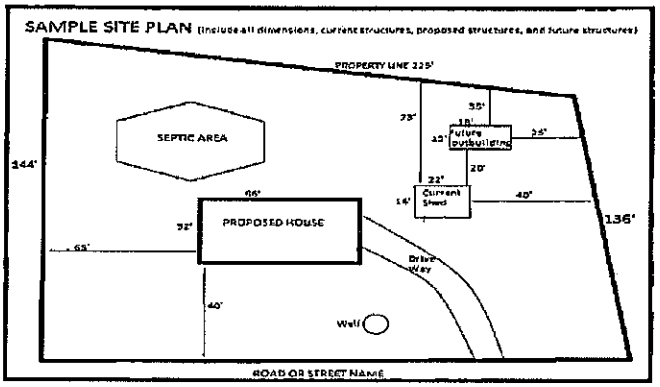

USE THIS SPACE TO DRAW YOUR SITE PLAN

See attached


Signature: _____ 8/25/2016
REQUIRED **property owner or owner's legal representative signature.** **DATE**

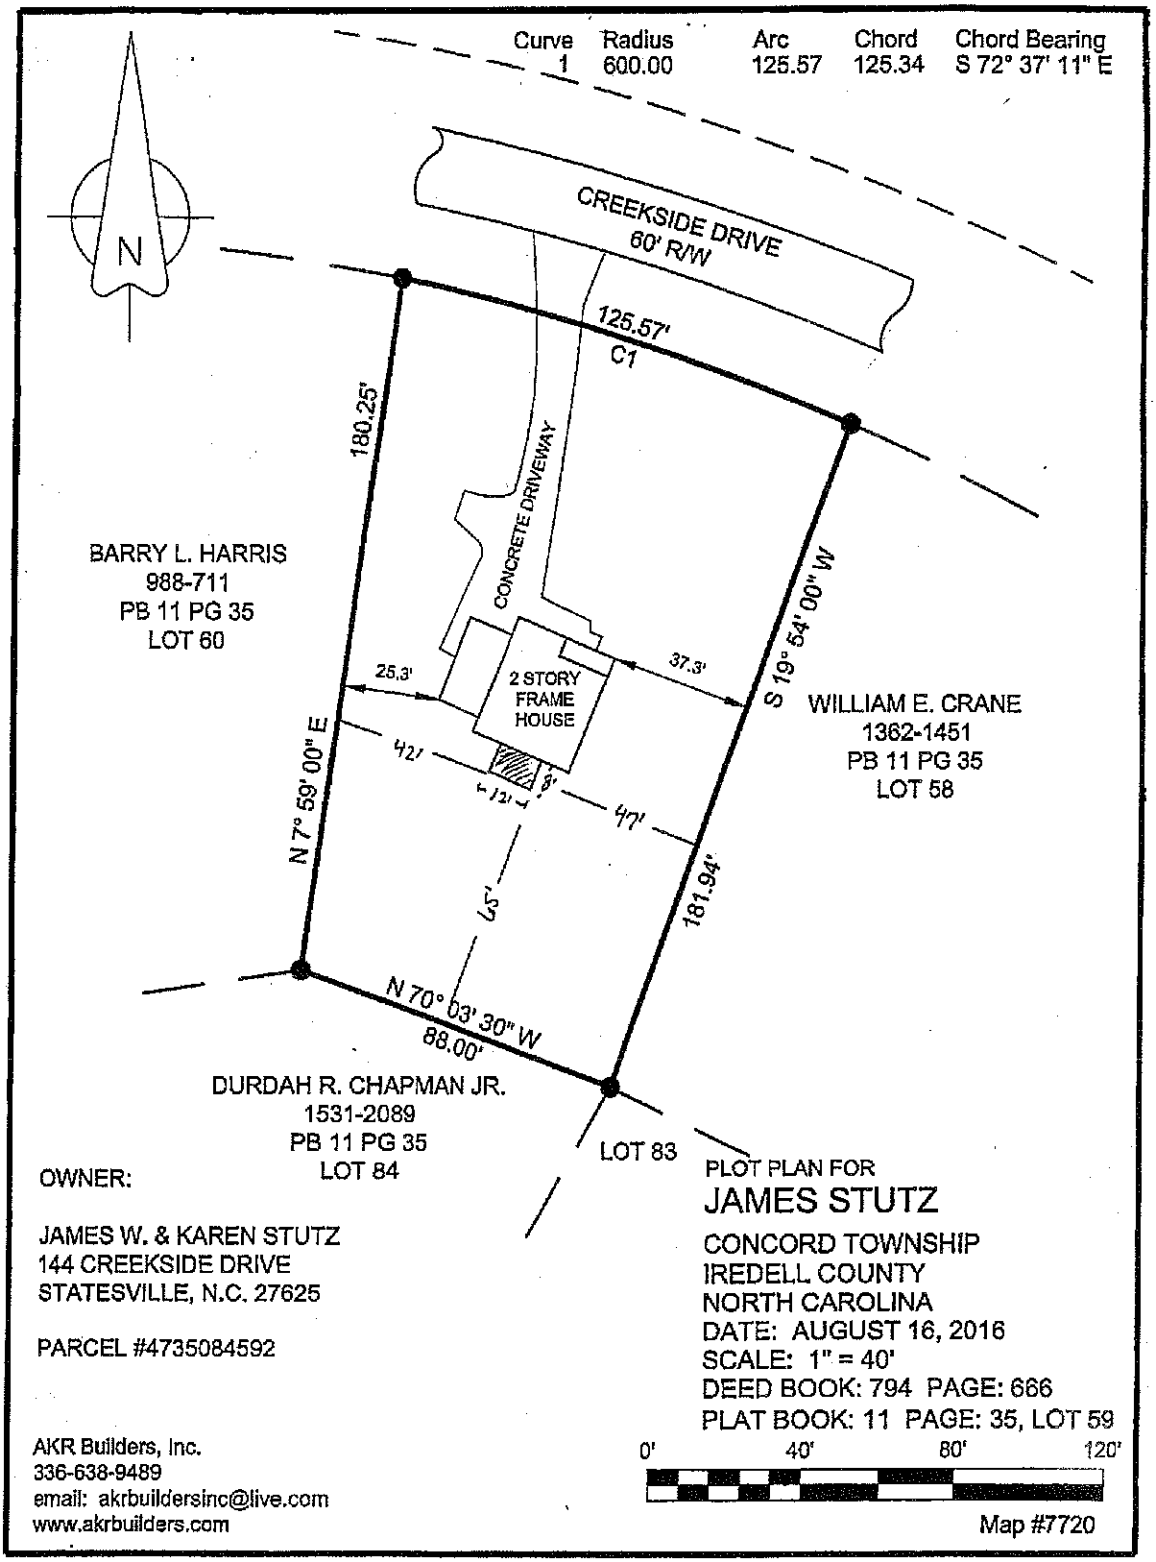

Curve 1 Radius 600.00 Arc 125.57 Chord 125.34 Chord Bearing S 72° 37' 11" E
N
CREEKSIDE DRIVE
60' R/W
125.57'
C1
180.25'
CONCRETE DRIVEWAY
BARRY L. HARRIS
988-711
PB 11 PG 35
LOT 60
25.3'
2 STORY FRAME HOUSE
37.3'
S 19° 54' 00" W
WILLIAM E. CRANE
1362-1451
PB 11 PG 35
LOT 58
42'
8'
47'
N 7° 59' 00" E
45'
181.94'
N 70° 03' 30" W
88.00'
DURDAH R. CHAPMAN JR.
1531-2089
PB 11 PG 35
LOT 84
LOT 83
OWNER:
JAMES W. & KAREN STUTZ
144 CREEKSIDE DRIVE
STATESVILLE, N.C. 27625
PARCEL #4735084592
PLOT PLAN FOR
JAMES STUTZ
CONCORD TOWNSHIP
IREDELL COUNTY
NORTH CAROLINA
DATE: AUGUST 16, 2016
SCALE: 1" = 40'
DEED BOOK: 794 PAGE: 666
PLAT BOOK: 11 PAGE: 35, LOT 59
0' 40' 80' 120'
AKR Builders, Inc.
336-638-9489
email: akrbuildersinc@live.com
www.akrbuilders.com
Map #7720

James Stutz
144 Creekside Dr.
Statesville NC.
704-878-2819

Kyle. Lowes
Al AKR

104 ☑
Treated lumber

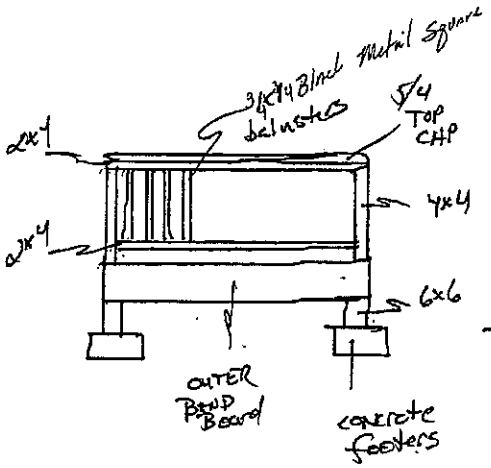

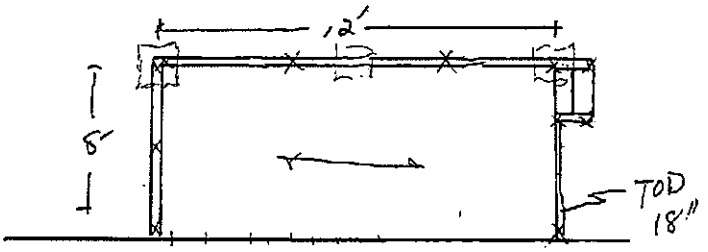

IREDELL COUNTY HEALTH DEPARTMENT

(SEPTIC TANK) IMPROVEMENTS PERMIT AND CERTIFICATE OF COMPLETION
(Ground Absorption Sewage Disposal System -- G. S. Chapter 130-Article 13C)

9227

OWNER OR CONTRACTOR Creil Mills DATE 4-29-87 PERMIT NO. 010

PHONE: Business _____ Home _____

LOCATION 115 N. Old Wilkesboro Rd. Lot Northmont

SUBDIVISION NAME Northmont LOT NO. _____ S. R. No. _____


House ( ) Mobile Home ( ) Business ( ) Other _____ SECTION OR BLOCK NO. _____

No. Bedrooms 3 No. Bathrooms 2

Garbage Disposal Unit Yes ( ) No ( )
Auto. Dishwasher Yes ( ) No ( )
Auto. Wash. Machine Yes ( ) No ( )
Site Suitable Yes ( ) No ( )
Lot Area 1/2 ac

Character & Porosity of Soil Gray Suitable
Percolation Rate 1/2
Topography 2 to 10%
Depth to Water Table 10'
Rock or other impervious formation: Bottom Rock

_____ Basement with Plumbing _____ Basement without Plumbing ___ No Basement

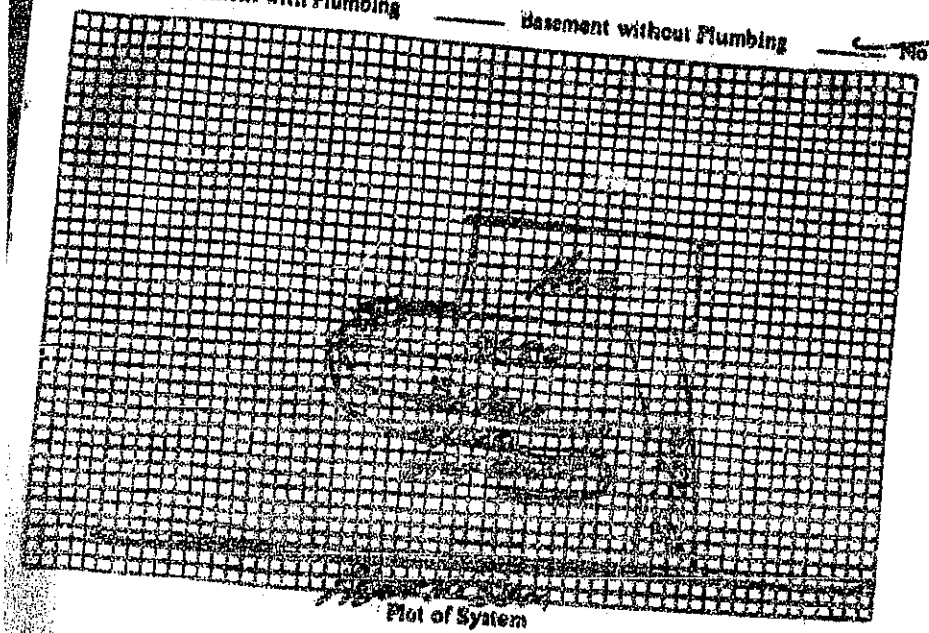

Plot of System

Size of Tank 1000 Gals.
Nitrification Field:
No. of Lines 4
Sq. Ft. 200 Linear Ft. 300
Depth of Stone in Trench 12"
Water Supply: Individual ( )
Public ( )

Installed by Andy Daniels

I understand and agree to install septic tank system as specified on this Improvements Permit.

Signed: _____

IMPROVEMENTS PERMIT BY _____

COMMENTS: _____

CERTIFICATE OF COMPLETION BY _____

EXISTING SYSTEM CHECKED BY: _____ DATE 5-1-87

CONSTRUCTION MUST COMPLY WITH ALL OTHER APPLICABLE STATE AND LOCAL REGULATIONS _____ DATE _____

Permit is VOID if any unauthorized changes are made in installation of system and/or if any false information is supplied in making Improvements Permit.

Health Dept. Copy: White Inspection Dept. Copy: Yellow Sanitarian's Copy: Pink Owner's Copy: Gold