
Approved 4 Bedroom

Add Raised Panel Oak Cabinets.

Acknowledgement Of Plans Submittal ONLY!

Date 4/22/03

Date 4/24/03

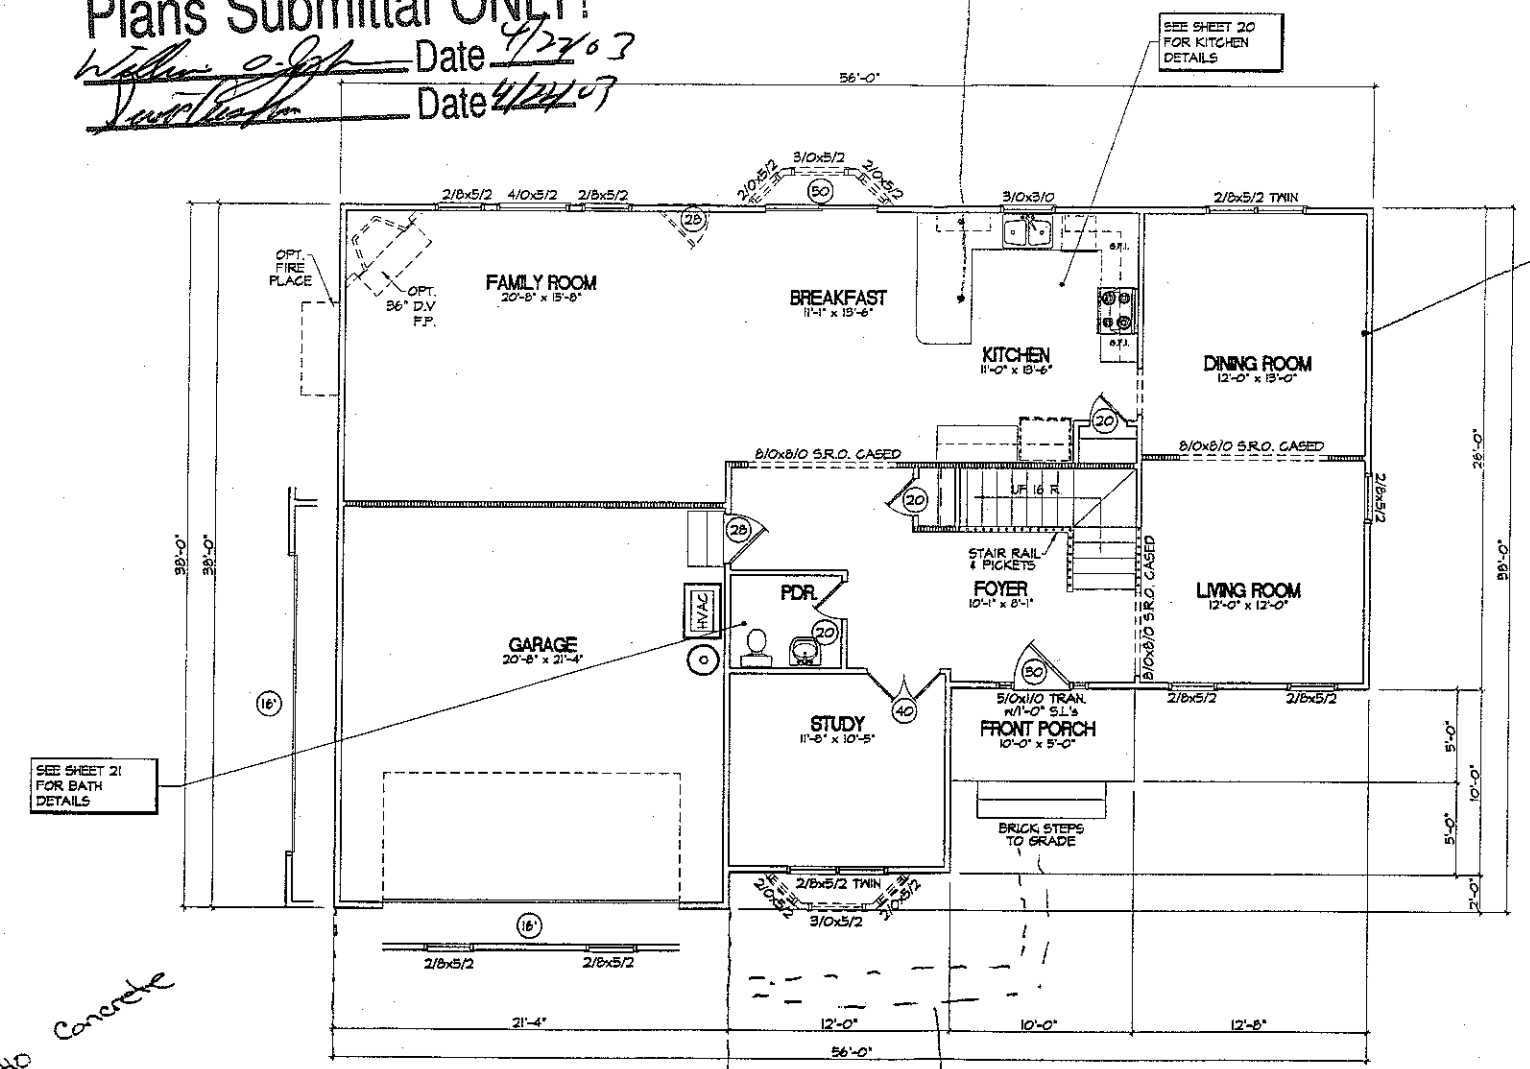


Add Chair Rail To Dining Room

Add 20x40 Concrete Driveway.

Add 4' x 26' Concrete walkway.

EXTERIOR DIMENSIONS ARE TO OUTSIDE OF 1/2" SHEATHING. INTERIOR DIMENSIONS ARE TO FACE OF 3 1/2" STUD.

1st FLO

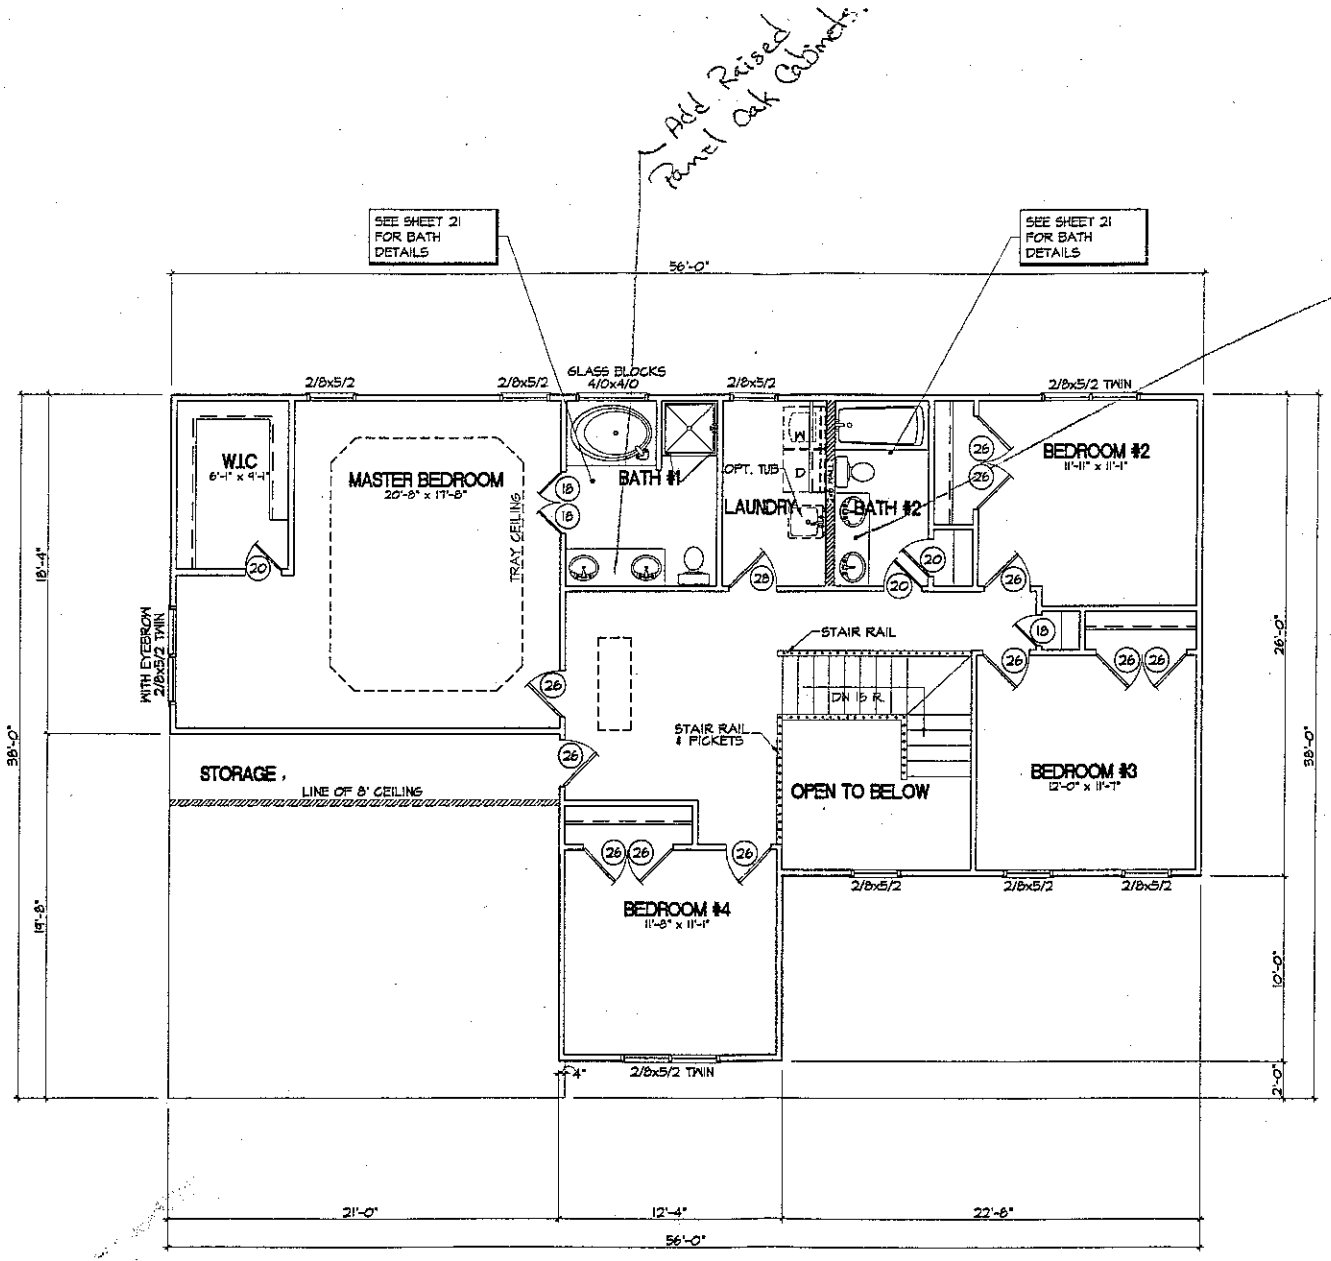

EXTERIOR DIMENSIONS ARE TO OUTSIDE OF 1/2" SHEATHING. INTERIOR DIMENSIONS ARE TO FACE OF 3 1/2" STUD.

2nd FLC