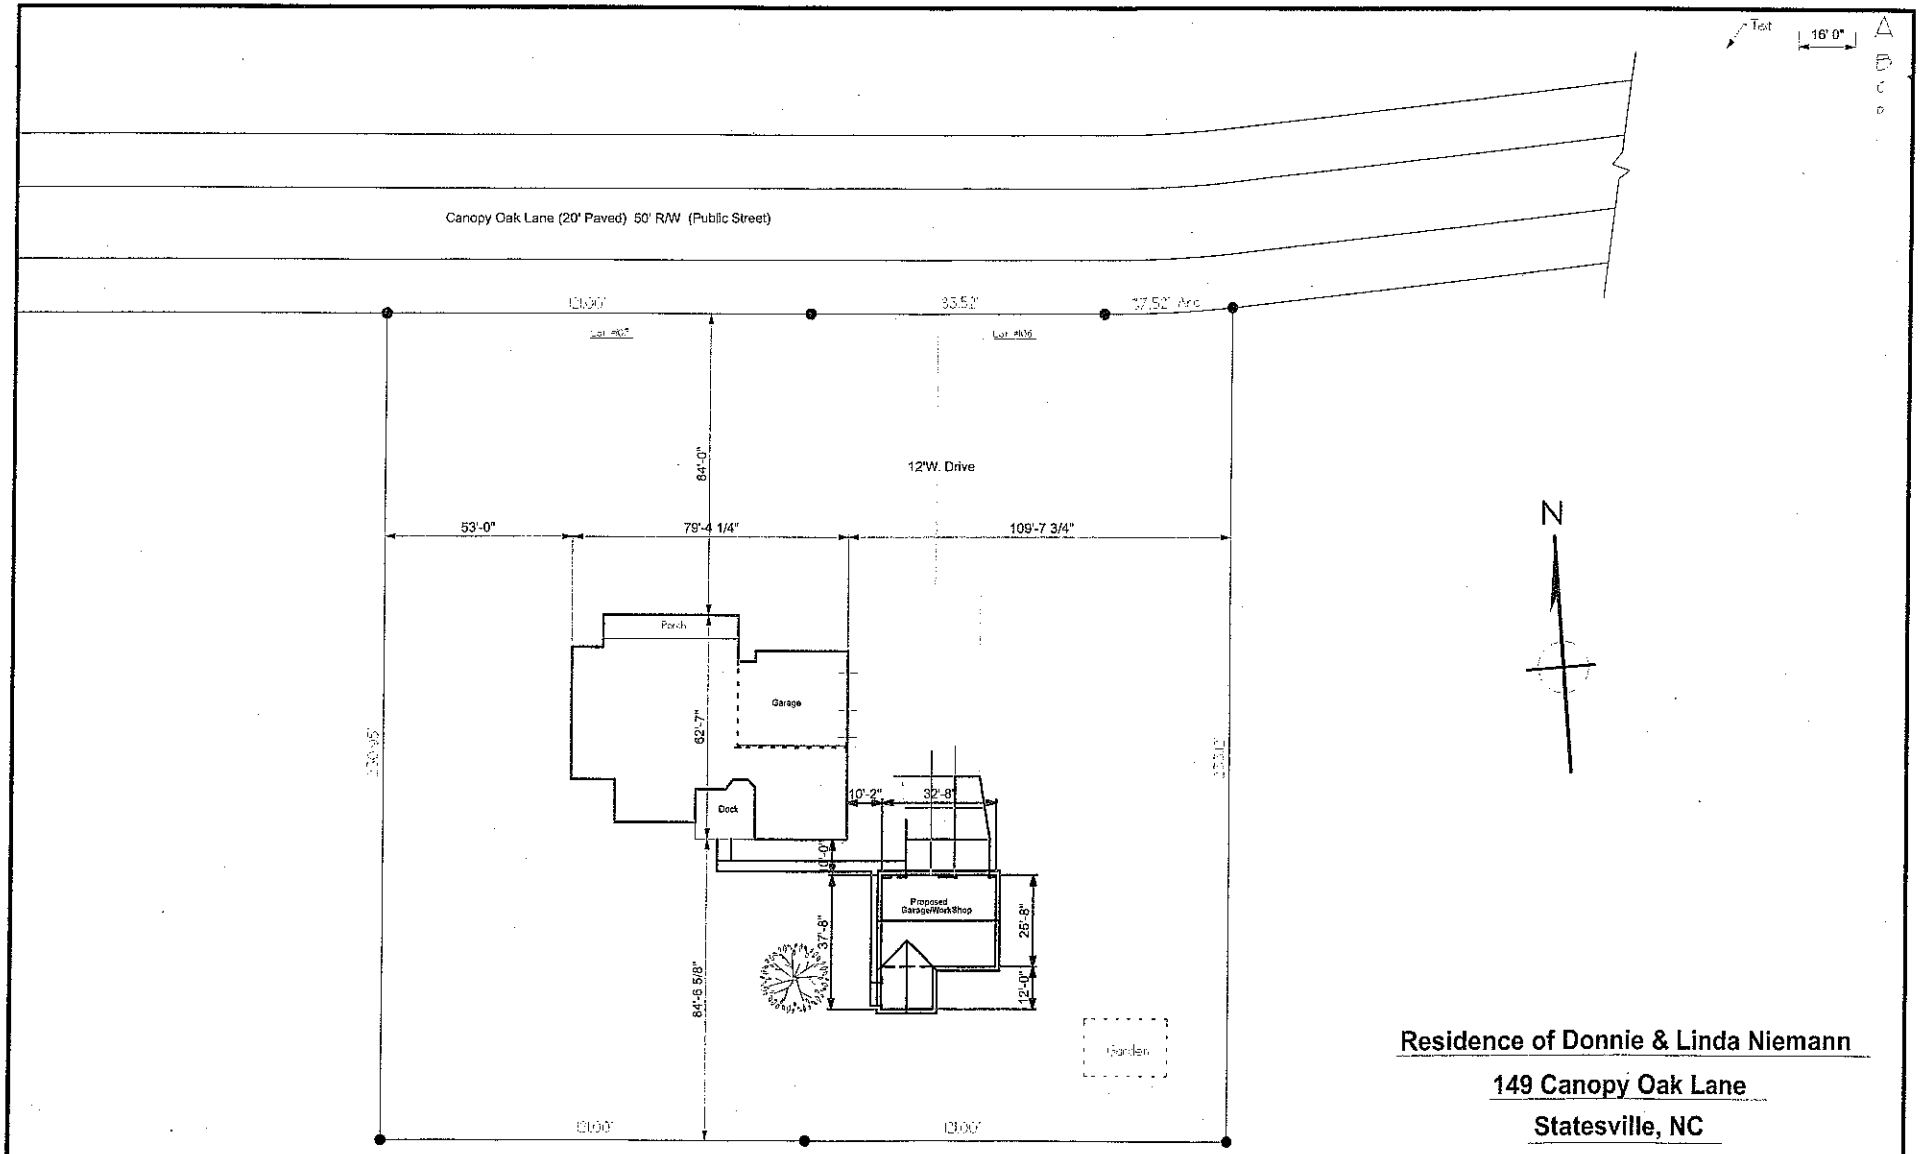


Residence of Donnie & Linda Niemann

149 Canopy Oak Lane

Statesville, NC

UNIMIN ENGINEERING
364 Williamson Rd. #364
Mooresville, NC 28115

Title: **Plot Plan**

Drawn: Niemann	Date: 04-08-00	Scale: 1/16" = 1'-0"	Appr:
Project:		Drawing No.	Rev.
Location: Statesville, NC		2000PLOT	