Acknowledgement Of Plans Submittal ONLY!


Steve Hedrick Date 12-19-02

Donald W Hawkins Date 12/19/02

PROPOSED FACILITY EXPANSION for:

LIVING WATER ASSEMBLY of GOD

2268 WILKESBORO ROAD
STATESVILLE, NC 28677

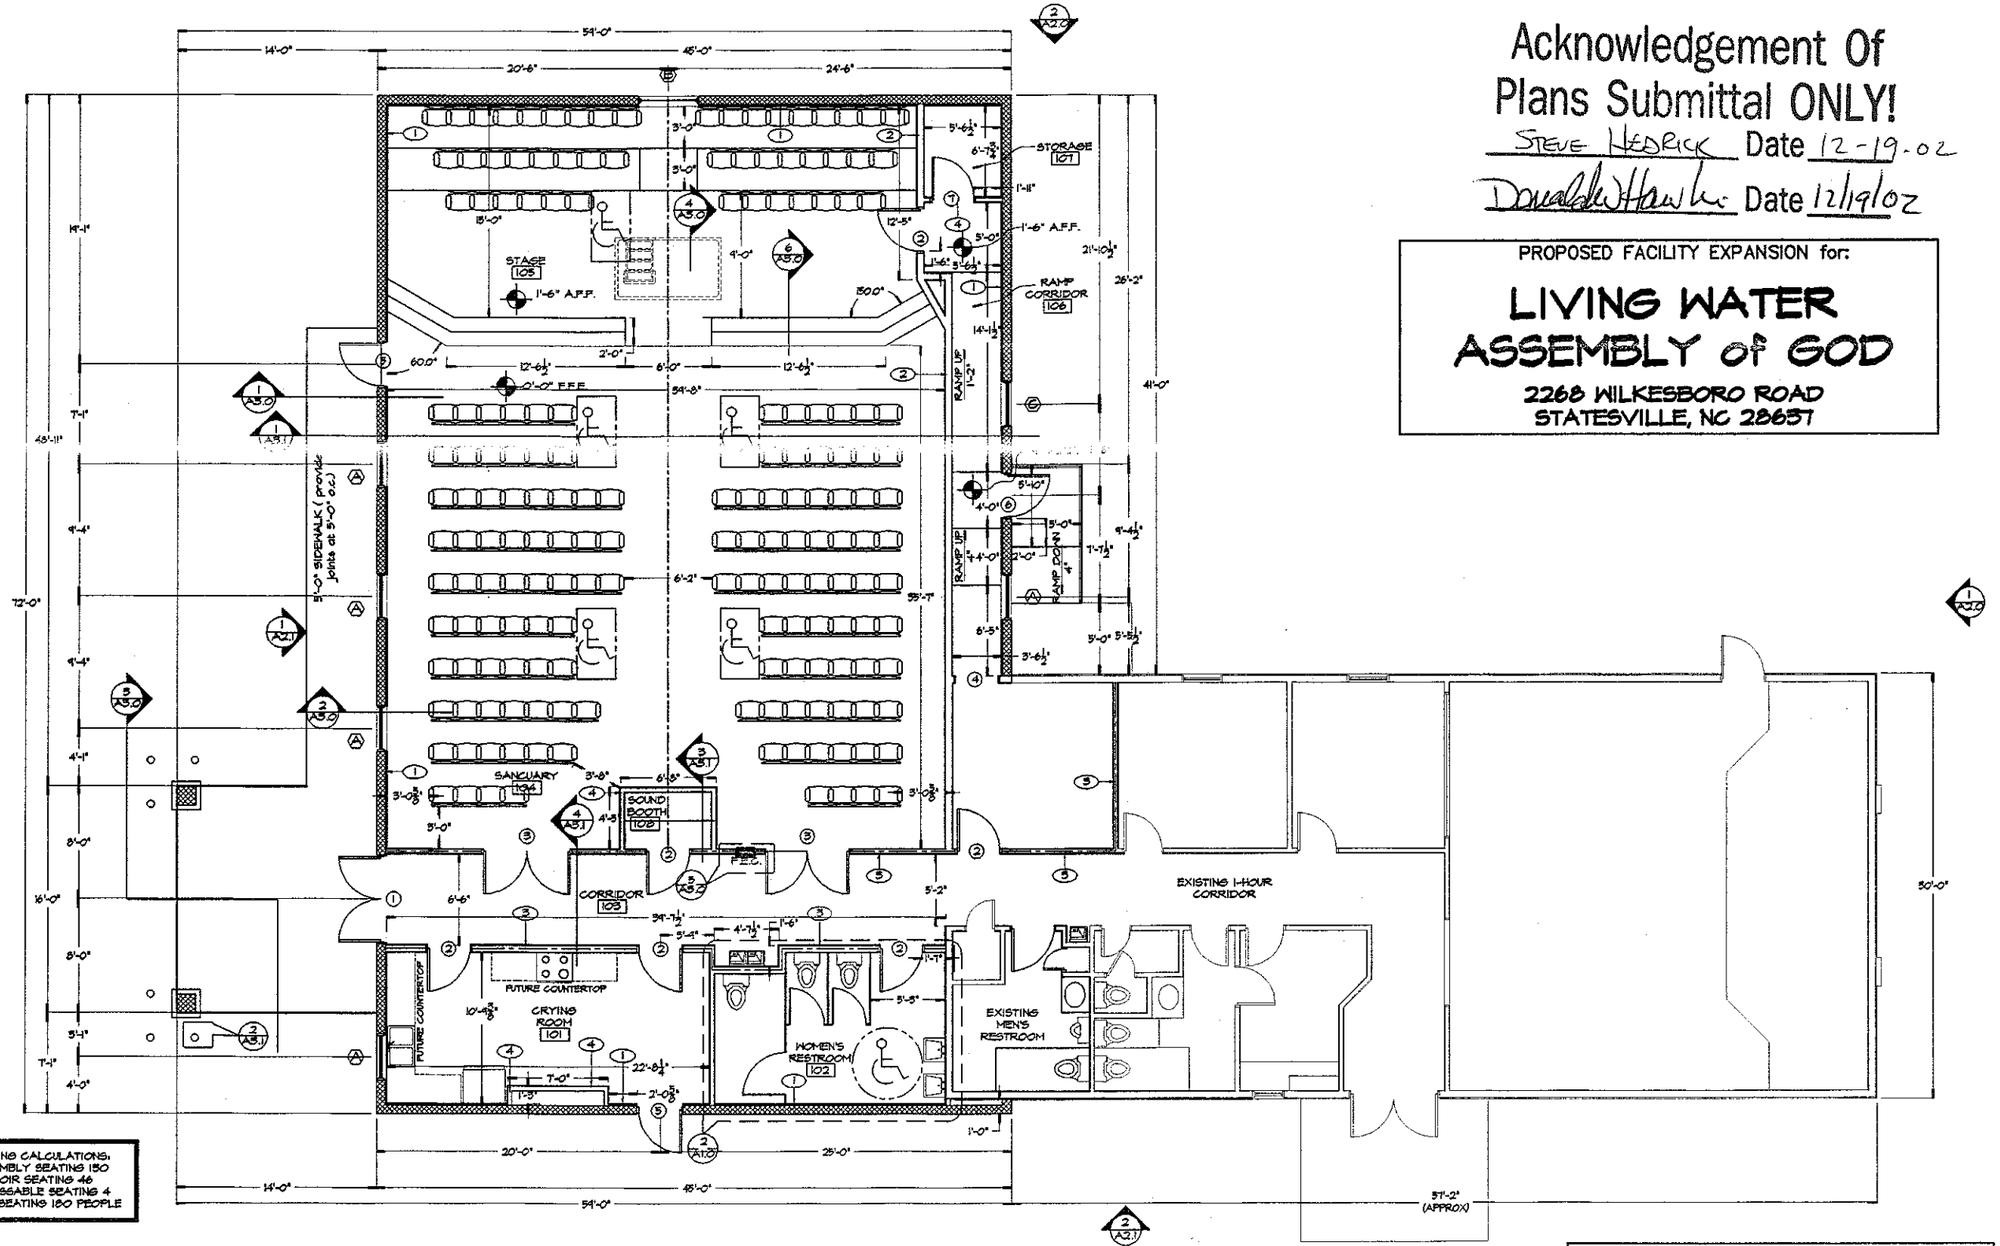

SEATING CALCULATIONS:
ASSEMBLY SEATING 150
CHOIR SEATING 46
ACCESSABLE SEATING 4
TOTAL SEATING 180 PEOPLE

GENERAL NOTES

1. AN ASSISTIVE LISTENING SYSTEM WILL BE PROVIDED IN THIS FACILITY. SYSTEM MANUFACTURED BY DRAKE, MODEL: ALT 72.
2. COUNTERTOPS AND APPLIANCES SHOWN IN CRYING ROOM ARE TO BE INSTALLED AT A LATER TIME. PLUMBING AND ELECTRICAL CONTRACTORS TO ROUGH-IN PIPING AND CIRCUITRY AT TIME OF CONSTRUCTION.
3. SEATING IN ASSEMBLY AREA TO HAVE COUPLING MECHANISIM TO GROUP CHAIRS TOGETHER. CHAIRS TO BE GROUPED TOGETHER IN GROUPS OF 3 OR MORE. CHAIRS MANUFACTURED BY CHURCH CHAIR INDUSTRIES OR EQUAL.

WALL TYPE LEGEND

MARK	DETAIL	DESCRIPTION
1	4'-0"	8" SPLIT FACED CMU WITH 1-#4 REBAR @48" O.C., 7/8" HAT CHANNELS WITH 5/8" @ H.B. HAT CHANNELS SPACED AT 16" O.C., CELLS FILLED WITH VERMICULITE.
2		2X6 #2 STP HOOD STUDS WITH 5/8" @ H.B. EACH SIDE, WITH R-11 SOUND INSULATION, PROVIDE SINGLE SOLE PLATE AND DOUBLE TOP PLATE.
3		2X4 #2 STP HOOD STUDS WITH 5/8" @ H.B. EACH SIDE WITH R-11 SOUND INSULATION, PROVIDE SINGLE SOLE PLATE AND DOUBLE TOP PLATE. ASSEMBLY ONE HOUR RATED PER UL DETAIL U 305.
4		2X4 #2 STP HOOD STUDS WITH 5/8" @ H.B. EACH SIDE WITH R-11 SOUND INSULATION, PROVIDE SINGLE SOLE PLATE AND DOUBLE TOP PLATE.

RESTROOM CALCULATIONS

PIXTURE	WOMEN: 219 * 60% = 108	MEN: 72 * 40% = 72
WATER CLOSET	2	1
LAVATORY	1	1
URINAL	N/A	1
DRINKING FOUNTIAN	2	

FLAMESPREAD CALCULATIONS

ALL FINISHES INSIDE FACILITY (except for exits and exit accesses) SHALL MEET "ASTM E 84 "CLASS B INTERIOR FINISH- FLAMESPREAD 26-75, SMOKE DEVELOPED 0-450. PER THE REQUIREMENTS SET FOURTH IN NORTH CAROLINA BUILDING CODE VOLUME I CHAPTER 8 TABLE 803.3.

ALL FINISHED INSIDE EXITS AND EXIT ACCESS SHALL SHALL MEET "ASTH E 84 "CLASS A INTERIOR FINISH- FLAMESPREAD 0-25, SMOKE DEVELOPED 0-450. PER THE REQUIREMENTS SET FOURTH IN NORTH CAROLINA BUILDING CODE VOLUME I CHAPTER 8 TABLE 803.3.