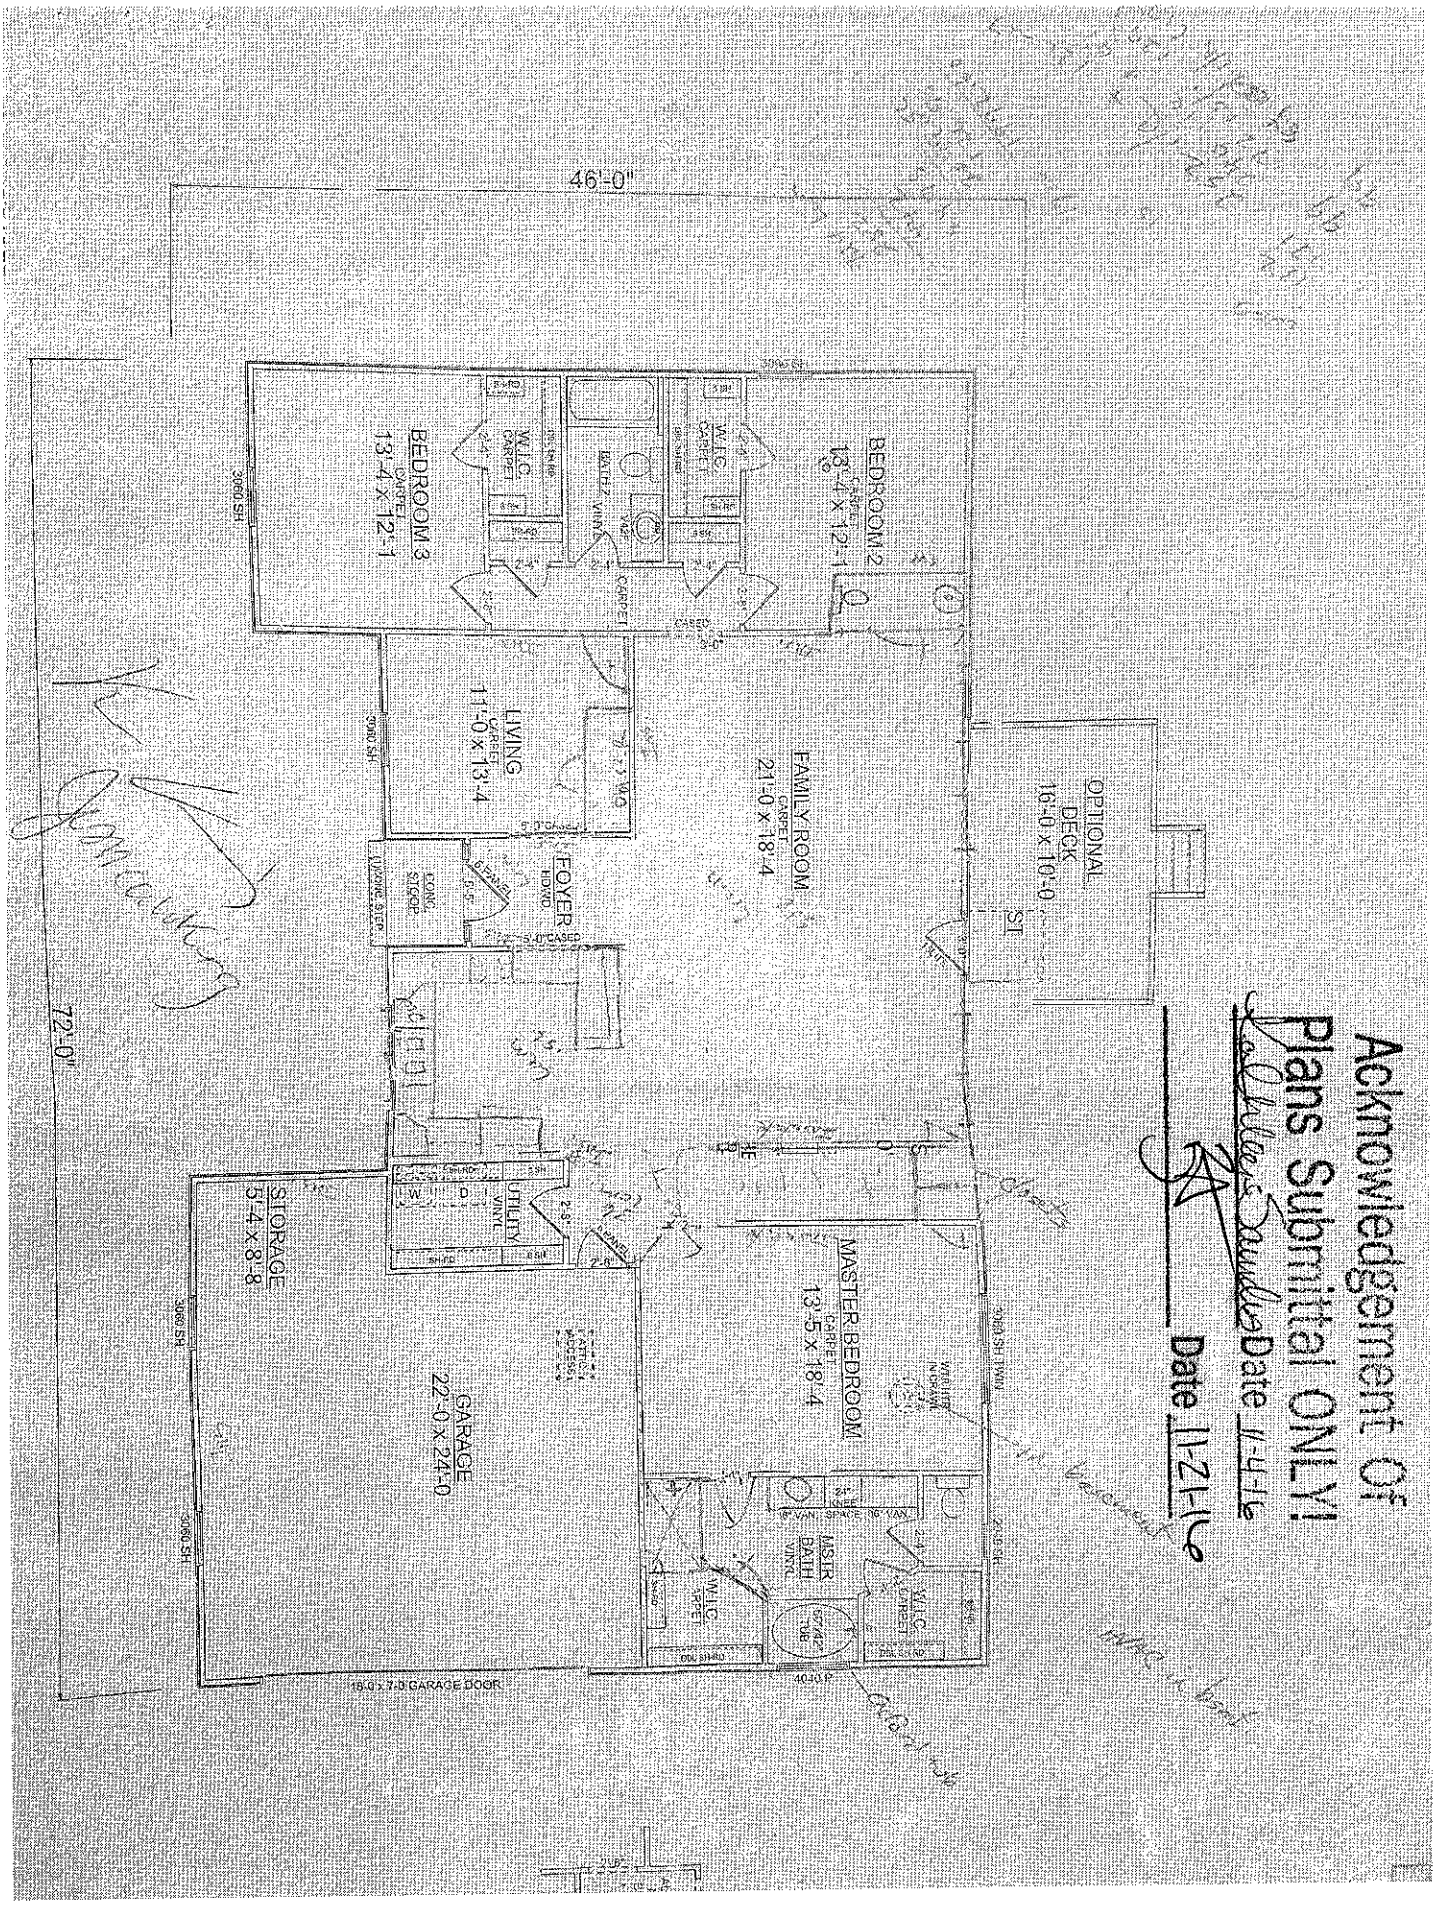


Acknowledgement Of
Plans Submittal ONLY!
Date 11-4-16
Date 11-7-16

72'-0"
3060 SH
3060 SH
STORAGE
5'-4 x 8'-8
GARAGE
22'-0 x 24'-0
16'-0" X 7'-0" GARAGE DOOR
ATTIC ACCESS
Acknowledgement Of
Plans Submittal ONLY!
Kathleen Saunders Date 11-4-16
Date 11-12-16
30x5'-0"
5x5 picture window
30x5'-0"