IREDELL COUNTY HEALTH DEPARTMENT *ENVIRONMENTAL HEALTH DIVISION:*

SITE PLAN WORKSHEET

SEE THE "SAMPLE SITE PLAN" BELOW. ***INCOMPLETE SITE PLANS WILL BE RETURNED TO YOU FOR COMPLETION AND MAY RESULT IN A DELAY IN THE ISSUANCE OF YOUR SEPTIC SYSTEM PERMIT!!!***

Place an (X) beside each item as you complete the site plan:

X **Property Line measurements are clearly identified...** X **All proposed structures are indicated...**

SHOW: ***proposed house or business footprint, wells, water lines, patios, pools and decks, and any other item that will occupy space on the site***


X **Front and side setbacks from property line...** X **Preferred driveway location and configuration, preferred well location...**

X **Area you prefer your septic system to be placed...** X **North arrow, or other sufficient indicator of direction...**

Circle N/A on the following if appropriate:

Location of septic systems and wells within 100' of your property... (N/A)

Location of easements and rights of ways on your property... (N/A) **Location of any designated wetlands on the property...** (N/A)

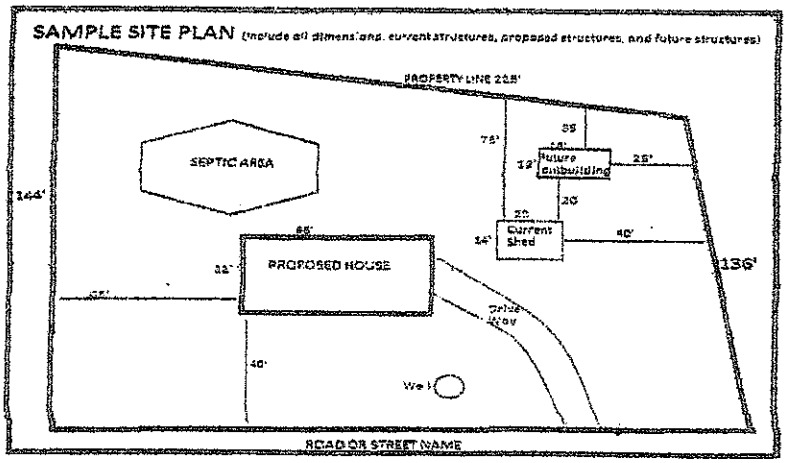

USE THIS SPACE TO DRAW YOUR SITE PLAN


Please see attached site plan

Signature: Emma Hall

REQUIRED property owner or owner's legal representative signature.

11/2/16

DATE

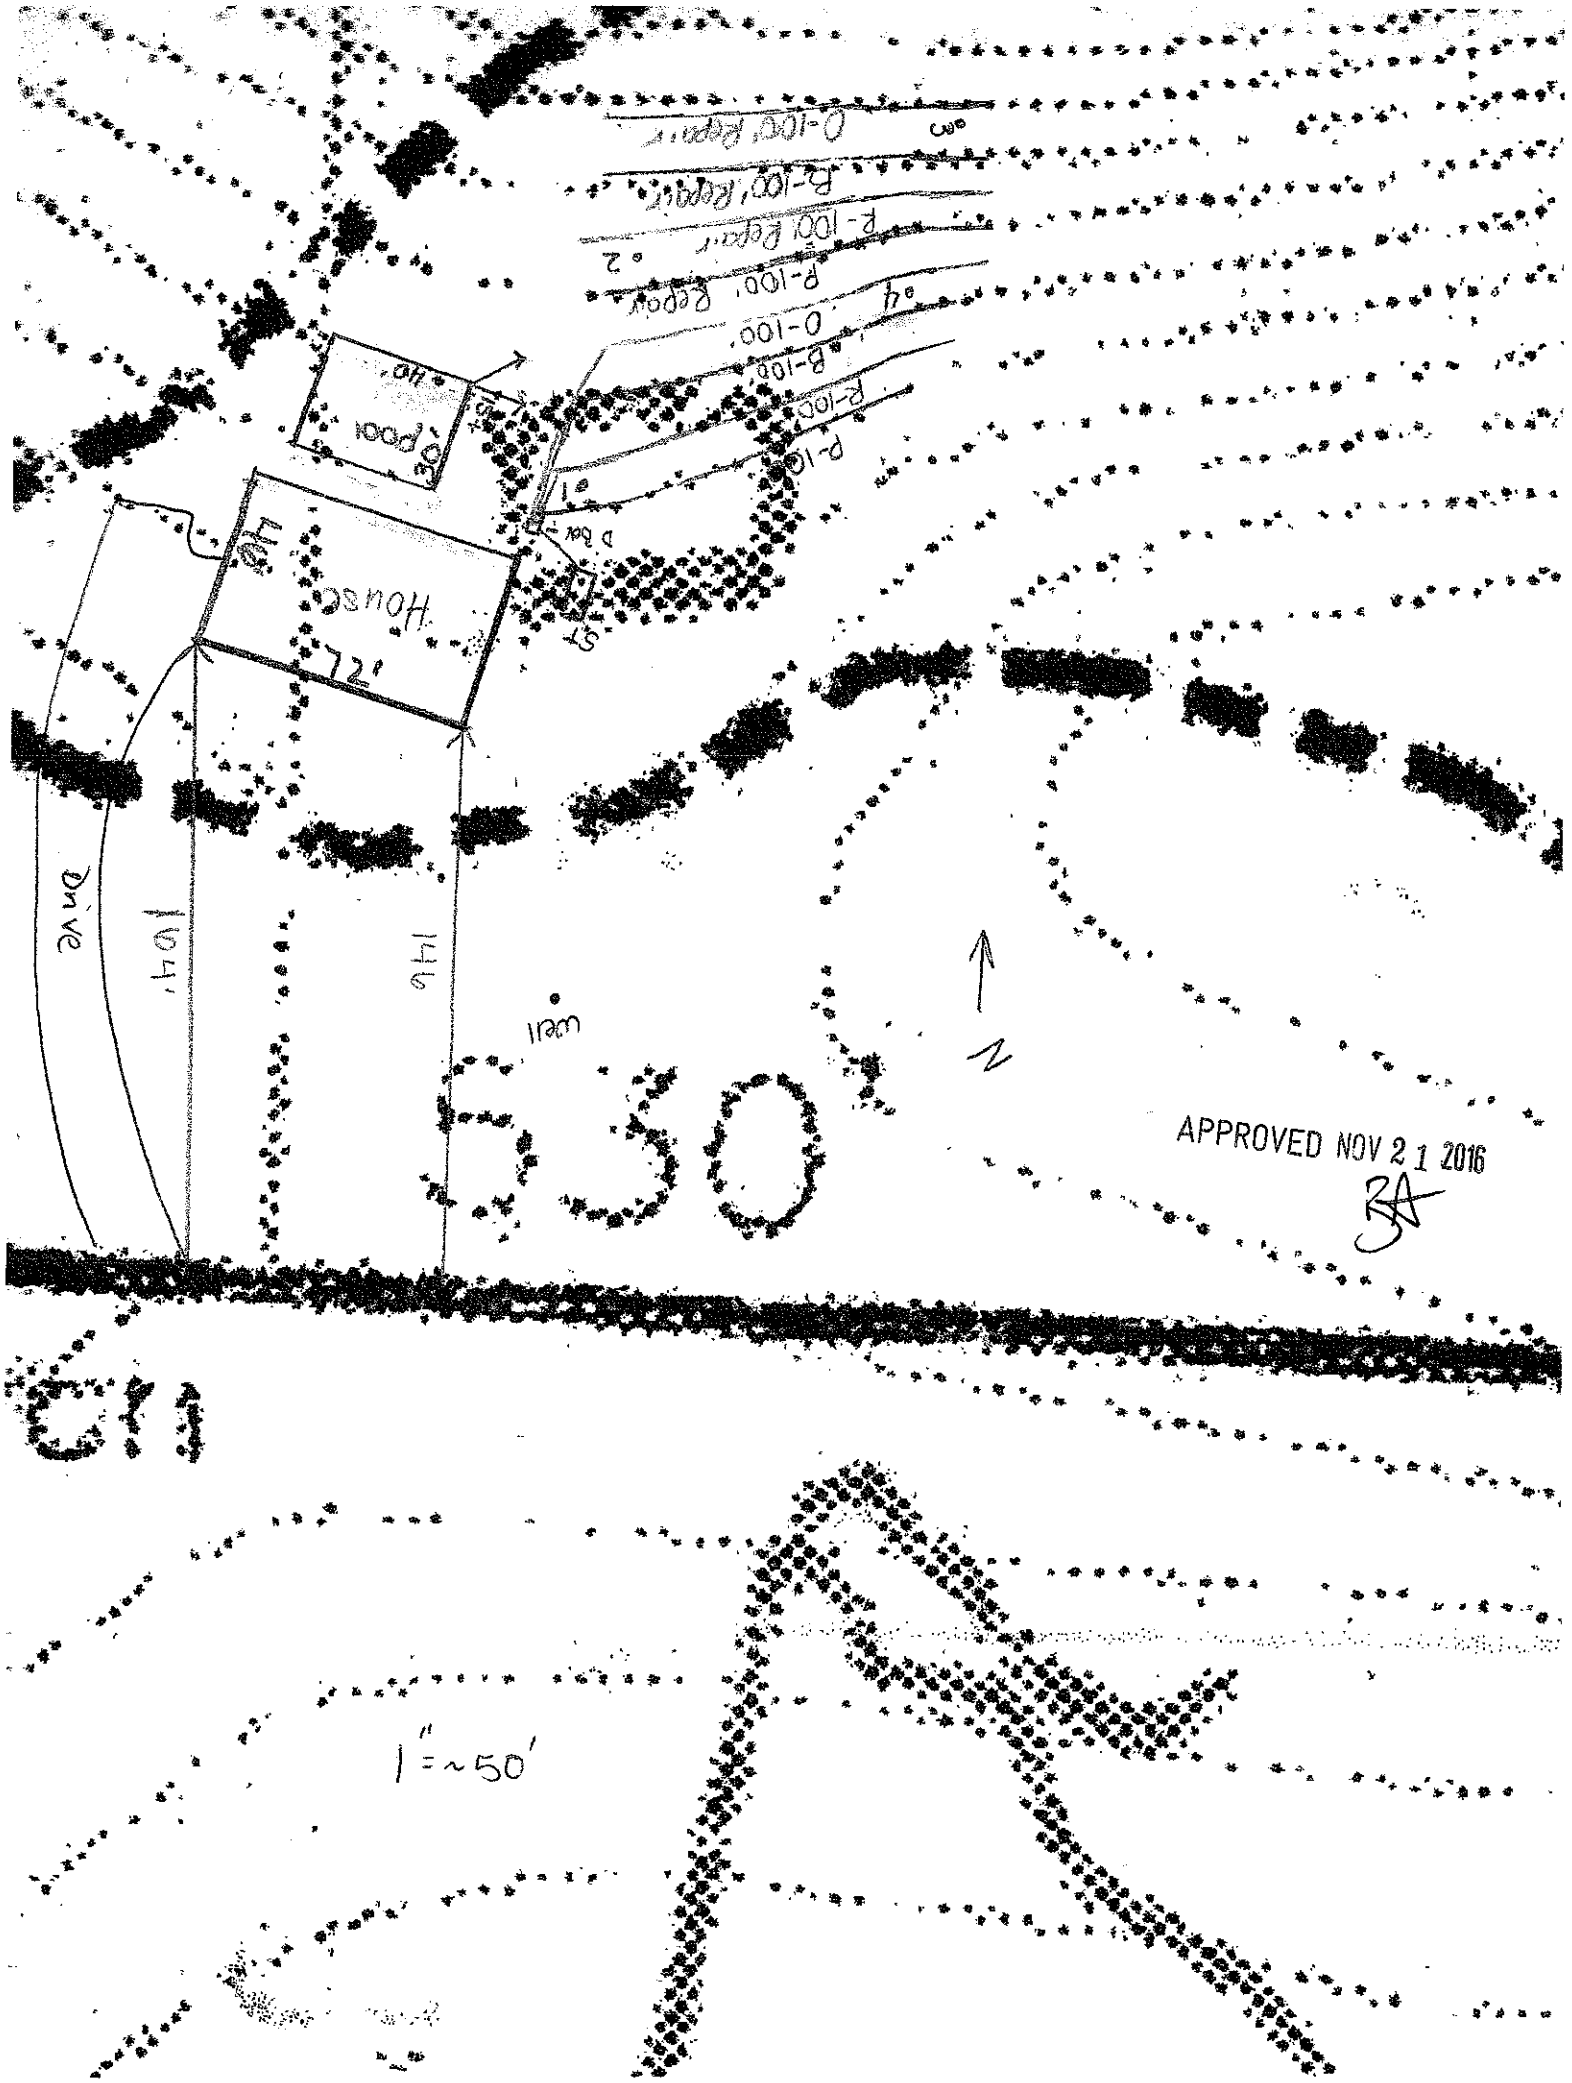
House
72'
Pool
Drive
104'
146'
well
E 50'
N
APPROVED NOV 2 1 2016
1"=~50'