IREDELL COUNTY HEALTH DEPARTMENT

(SEPTIC TANK) IMPROVEMENTS PERMIT AND CERTIFICATE OF COMPLETION
(Ground Absorption Sewage Disposal System -- G. S. Chapter 130-Article 13C)

OWNER OR CONTRACTOR Walter F. Scott DATE 12-10-76 PERMIT NO. ______

PHONE: Business ______ Home ______

LOCATION Chipley Ford Rd. TL on Sullivan Rd 1st house on Rt. S. R. No. ______

SUBDIVISION NAME ______ LOT NO. ______ SECTION OR BLOCK NO. ______

House (✓) Mobile Home ( ) Business ( ) Other ______

No. Bedrooms 4 No. Bathrooms 2 1/2

Garbage Disposal Unit	Yes ( )	No (✓)		
Auto. Dishwasher	Yes (✓)	No ( )		
Auto. Wash. Machine	Yes (✓)	No ( )		
Site Suitable	Yes (✓)	No ( )		

Character & Porosity of Soil Lloyd Clay


Percolation Rate —

Topography Sloping back

Depth to Water Table —

Rock or other impervious formations none

Lot Area 125 x 245

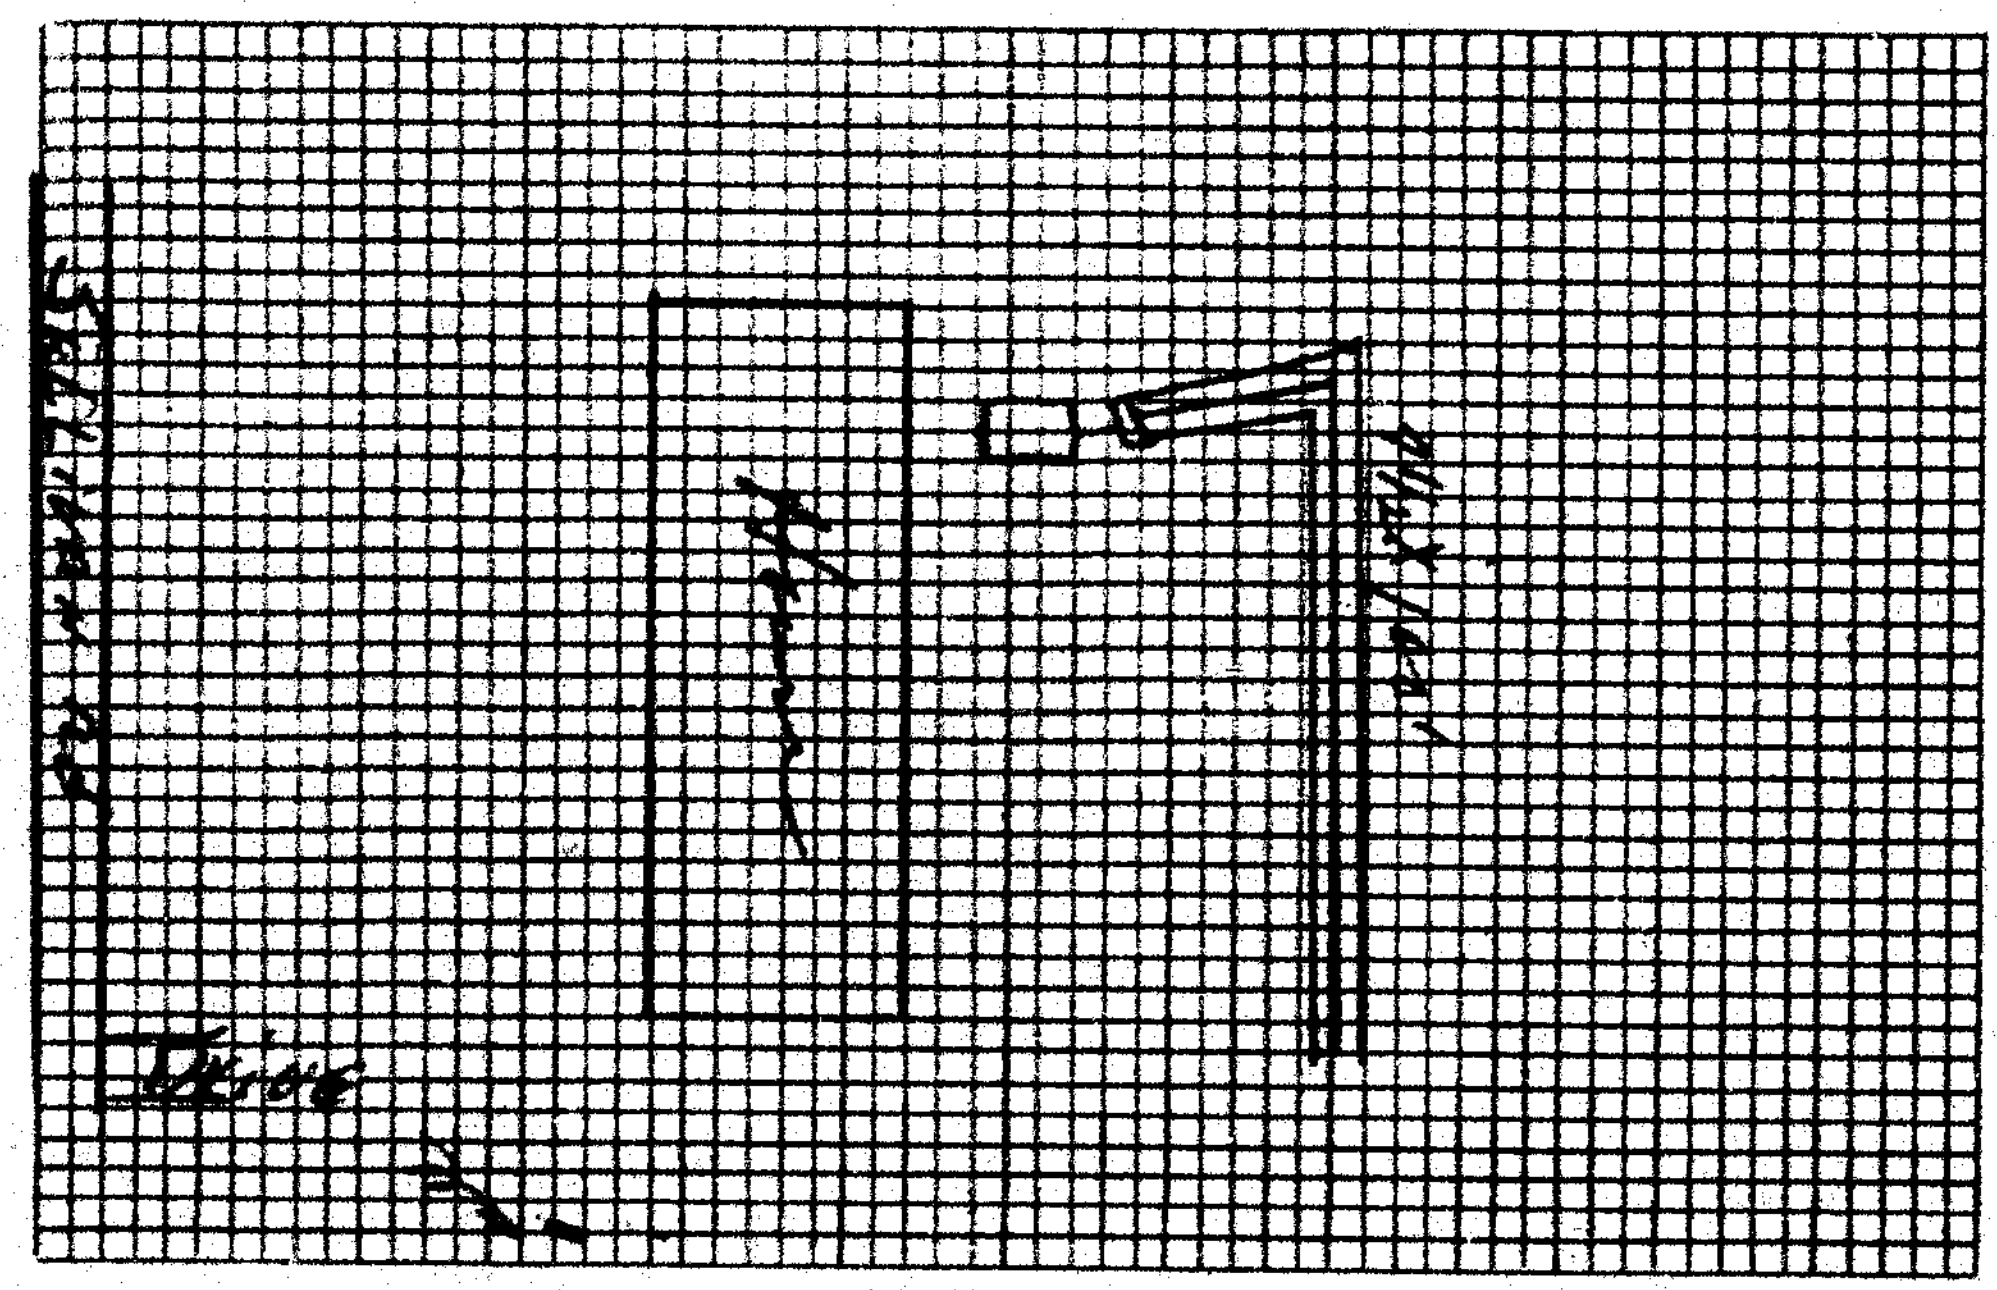

Plot of System

Size of Tank 1250 Gals.

Nitrification Field:

No. of Lines 3

Sq. Ft. 250 Linear Ft. 300

Depth of Stone in Lines 10"

Water Supply: Individual (✓)

Public ( )

Installed by Eddie Yountz & Son

IMPROVEMENTS PERMIT BY ______

COMMENTS: ______

CERTIFICATE OF COMPLETION BY Glenn Fox Jr DATE 12/10/76

CONSTRUCTION MUST COMPLY WITH ALL OTHER APPLICABLE STATE AND LOCAL REGULATIONS.

Health Dept. Copy: White Inspection Dept. Copy: Yellow Sanitarian's Copy: Pink Owner's Copy: Gold