
Permit # 11948

Attachment "A"

PRESSURE MANIFOLD DESIGN

ATTACHMENT TO P.D.# _____

TAX MAP # _____

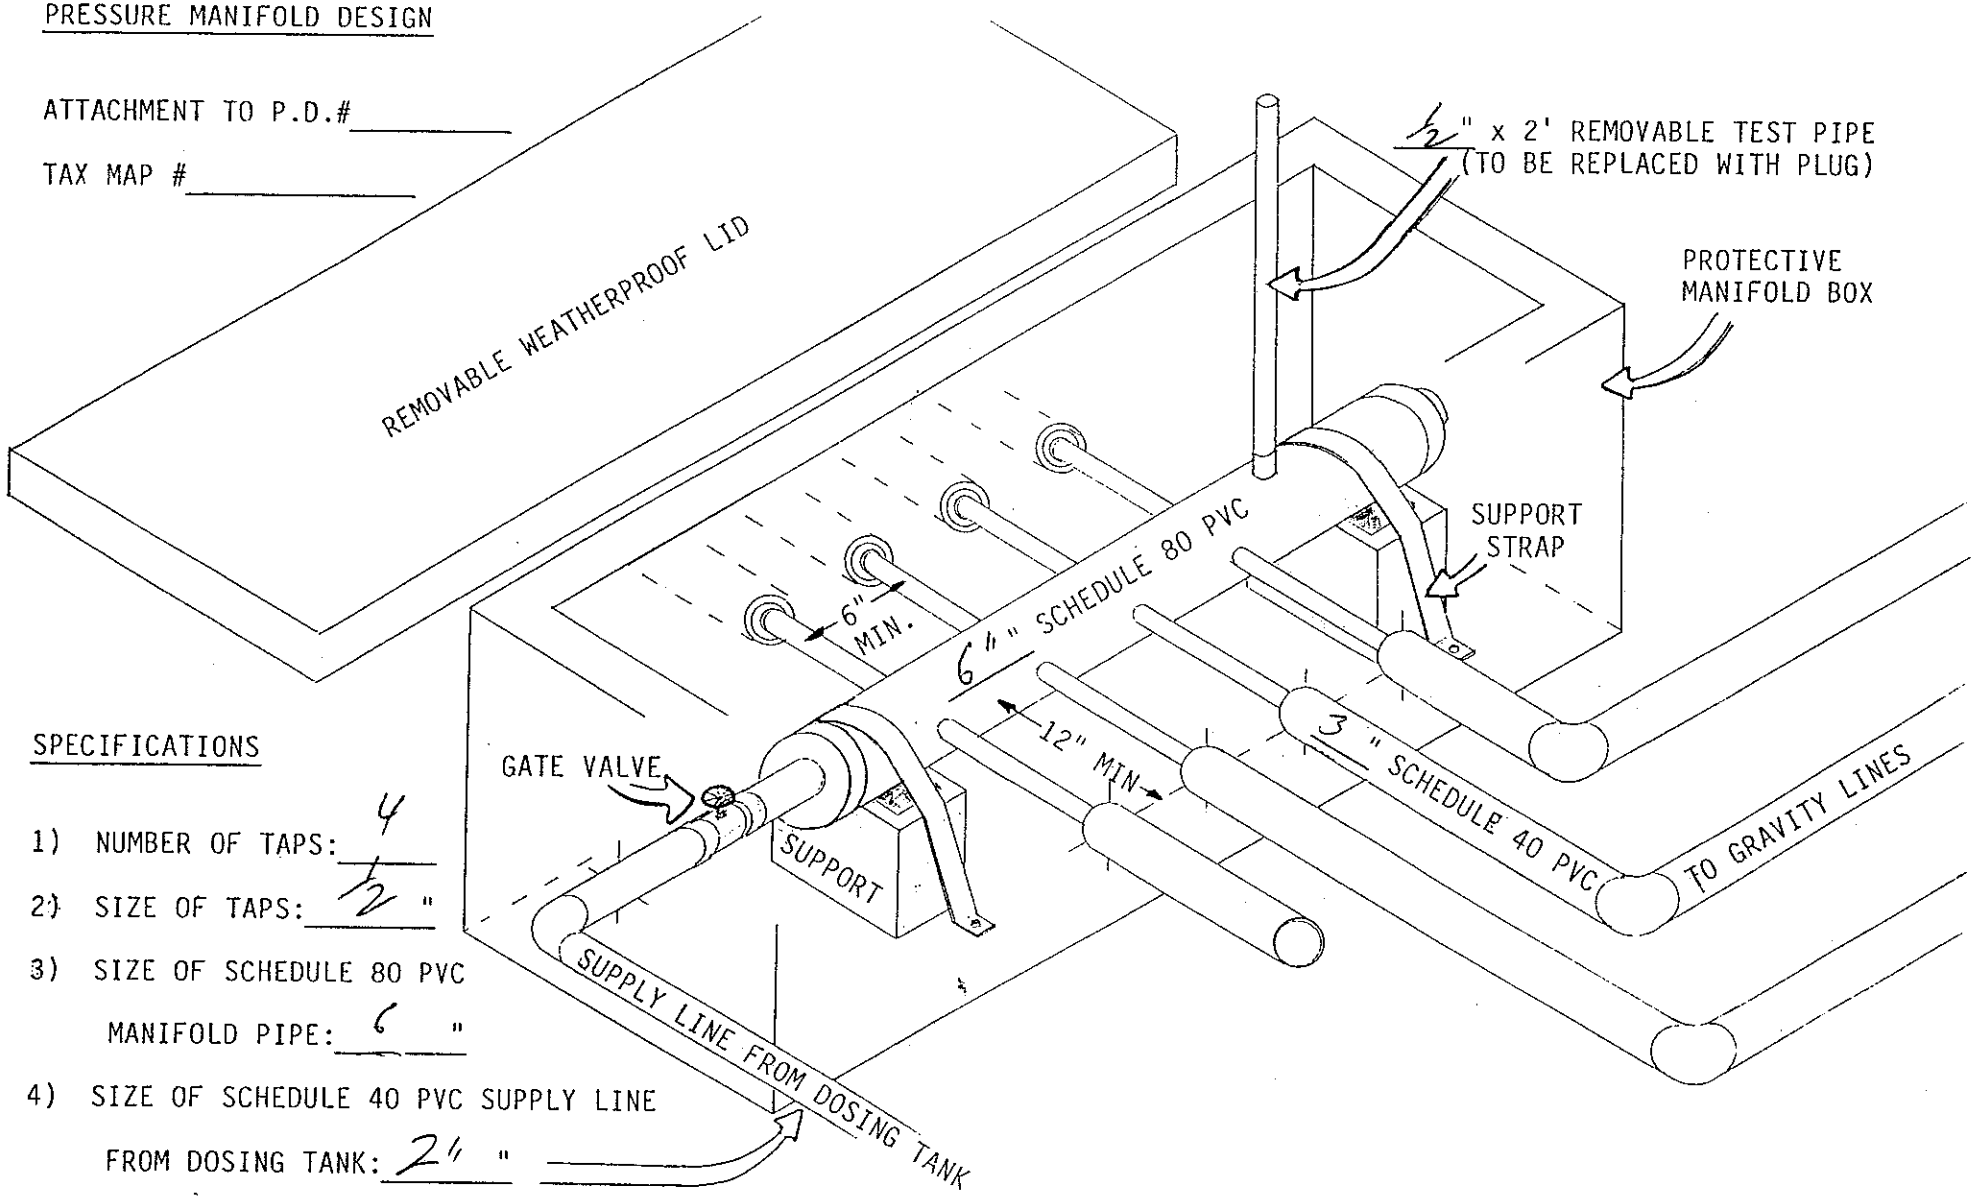

SPECIFICATIONS

1) NUMBER OF TAPS: 4

2) SIZE OF TAPS: ½ "

3) SIZE OF SCHEDULE 80 PVC MANIFOLD PIPE: 6 "

4) SIZE OF SCHEDULE 40 PVC SUPPLY LINE FROM DOSING TANK: 2" "