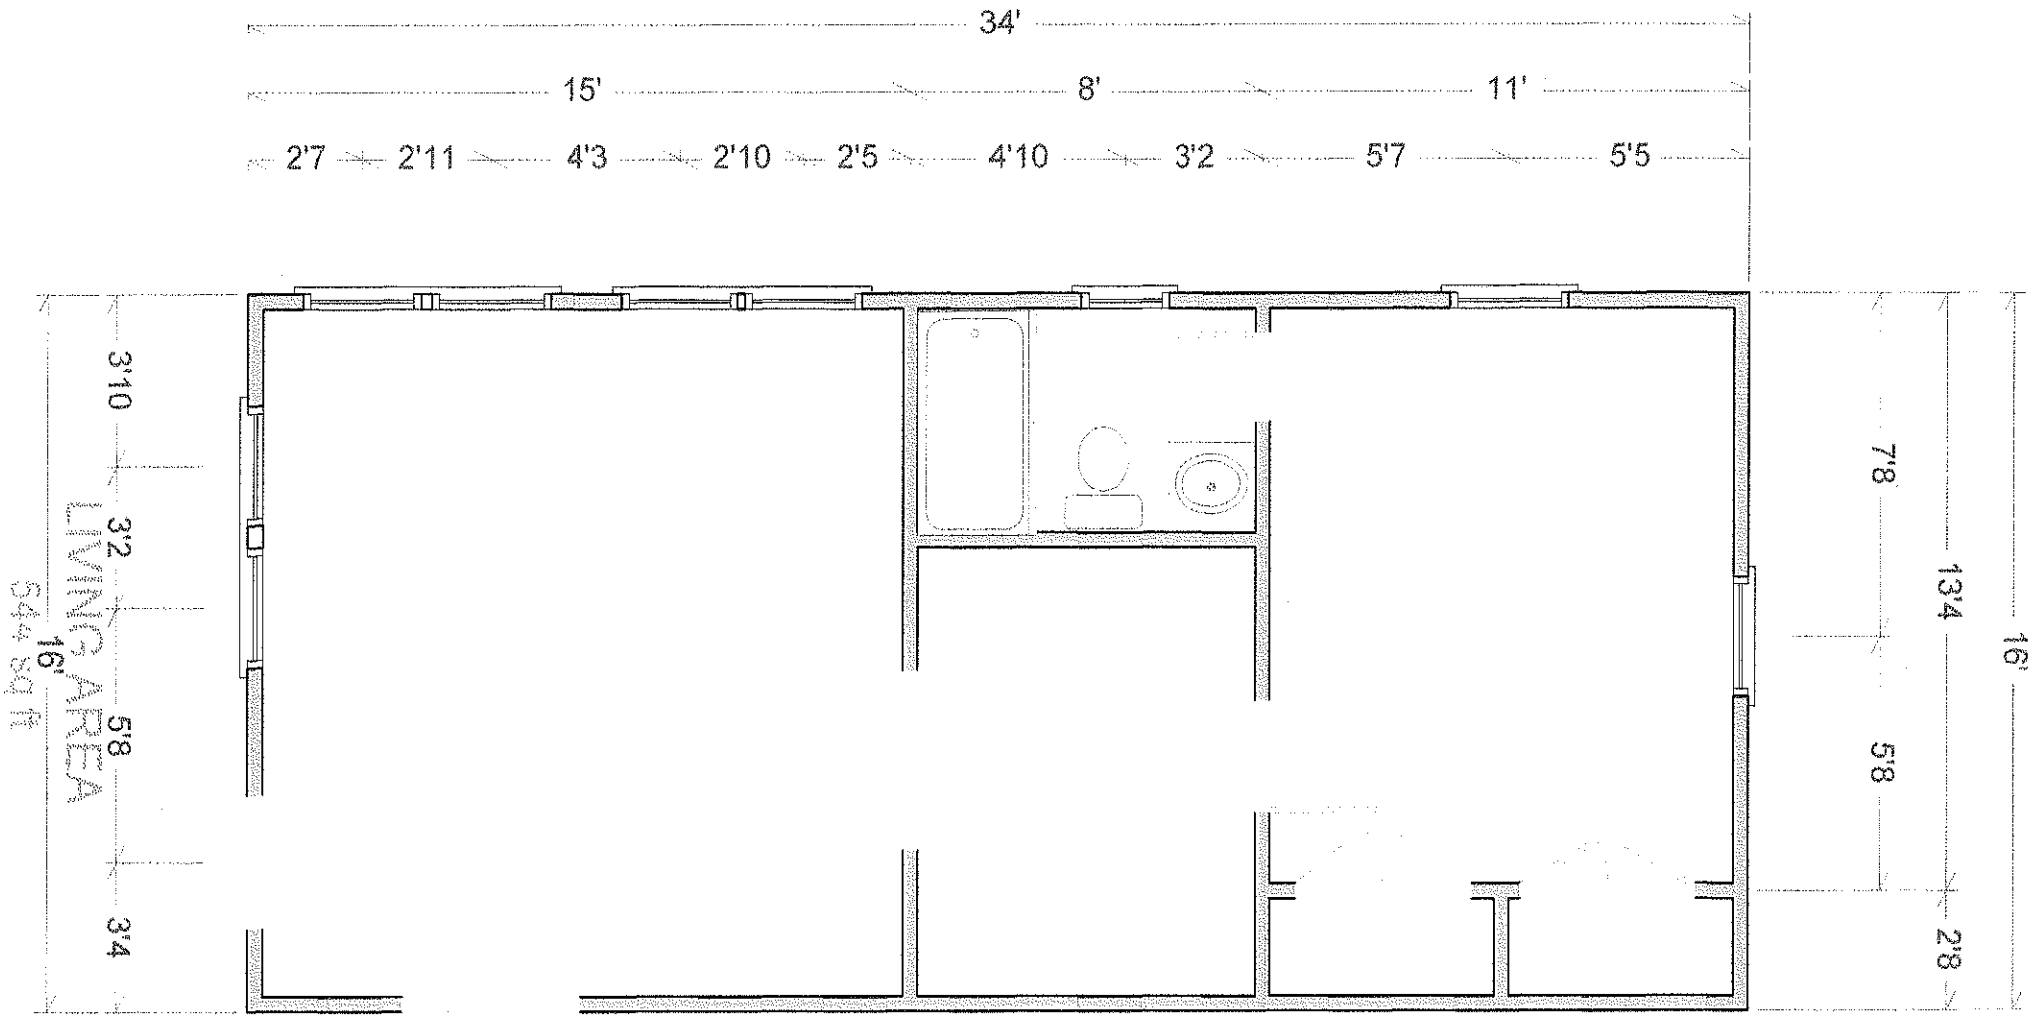


Existing House

5'6 9'6

15' 8' 5'5 5'7

34'

Addition

Willow Brook

210 Fairdale

Lot 27

Acknowledgement Of Plans Submitted ONLY!

Date 11/19/07

Date 11/20/07