IREDELL COUNTY HEALTH DEPARTMENT

(SEPTIC TANK) IMPROVEMENTS PERMIT AND CERTIFICATE OF COMPLETION
(Ground Absorption Sewage Disposal System — G. S. Chapter 130-Article 13C)

OWNER OR CONTRACTOR F. G. Davidson, Jr DATE 2-27-74 PERMIT NO. ______

PHONE: Business ______ Home ______

LOCATION 21 N Left on Rd #1922 - Left on Rd # 1924 (nixon Rd) Then left on Rd # 1925 4th Trailer on Rd.

SUBDIVISION NAME ______ S. R. No. 1925

LOT NO. ______ SECTION OR BLOCK NO. ______


House ( ) Mobile Home (✓) Business ( ) Other ______

No. Bedrooms 2 No. Bathrooms 1

Garbage Disposal Unit	Yes	( )	No	(✓)
Auto. Dishwasher	Yes	( )	No	(✓)
Auto. Wash. Machine	Yes	(✓)	No	( )
Site Suitable	Yes	(✓)	No	( )

Lot Area 10 acres

Character & Porosity of Soil Red Clay
Percolation Rate none
Topography Slope To Left.
Depth to Water Table none
Rock or other impervious formations ——

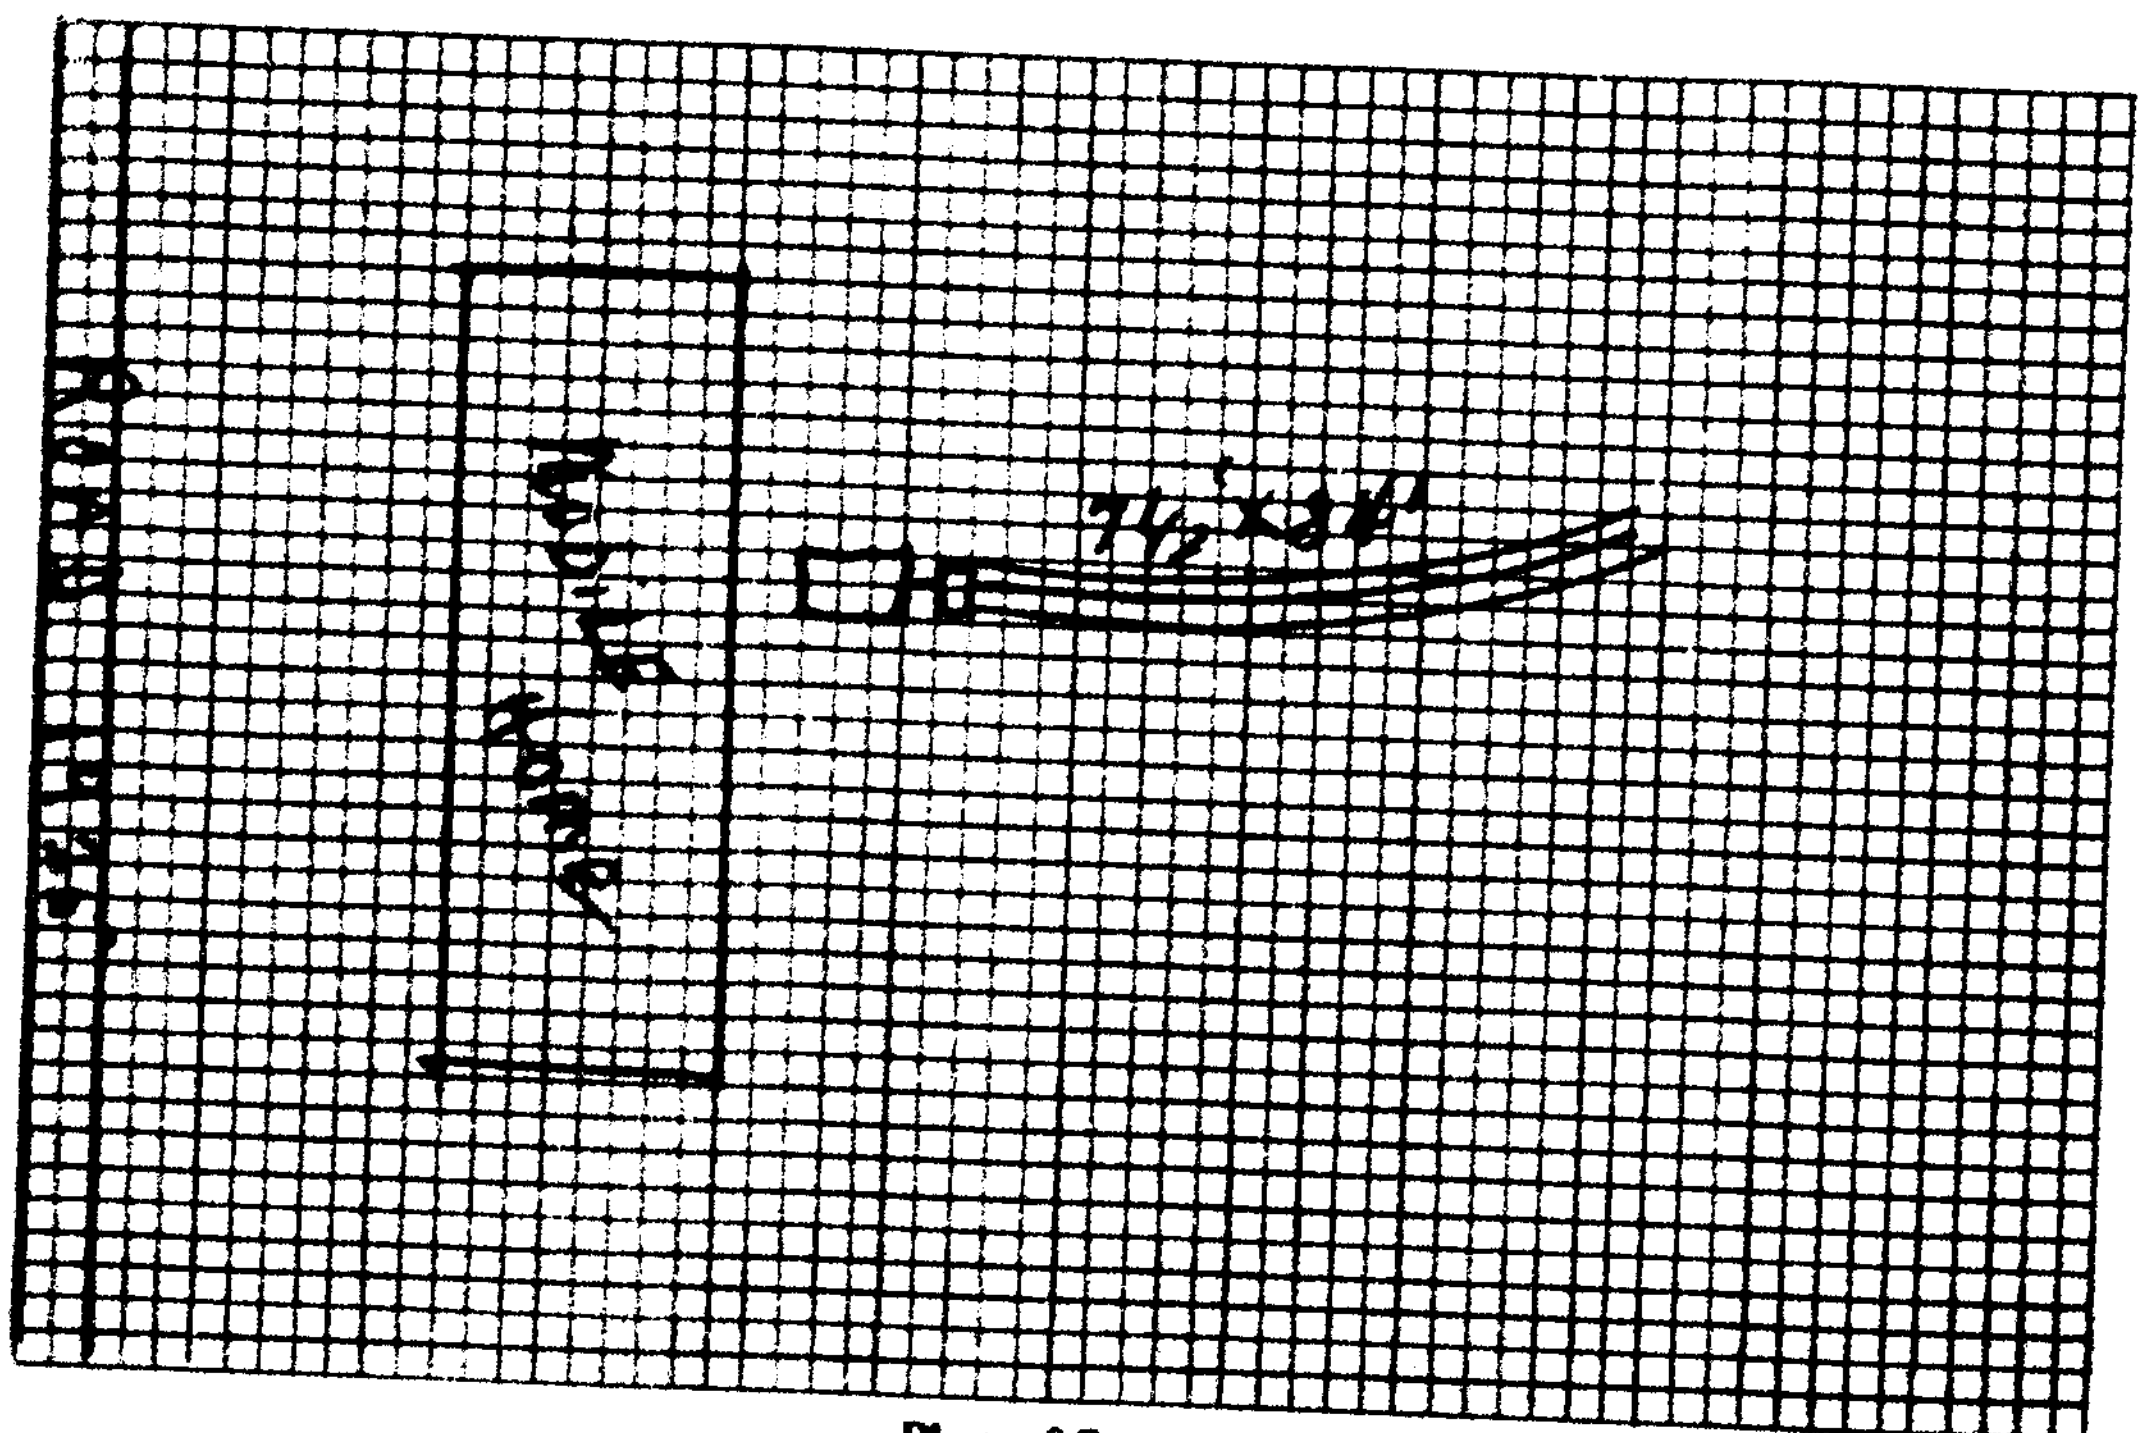

Plot of System

Size of Tank 1000 Gals.
Nitrification Field:
No. of Lines 3
Sq. Ft. 625 Linear Ft. 250
Depth of Stone in Lines 10"
Water Supply: Individual ( )
Public ( )
Iredell Water Corp.
Installed by Lawrence Pearson

IMPROVEMENTS PERMIT BY ______

COMMENTS: ______

CERTIFICATE OF COMPLETION BY Glenn Fox Jr. DATE 2/27/74

CONSTRUCTION MUST COMPLY WITH ALL OTHER APPLICABLE STATE AND LOCAL REGULATIONS.

Health Dept. Copy: White Inspection Dept. Copy: Yellow Sanitarian's Copy: Pink Owner's Copy: Gold