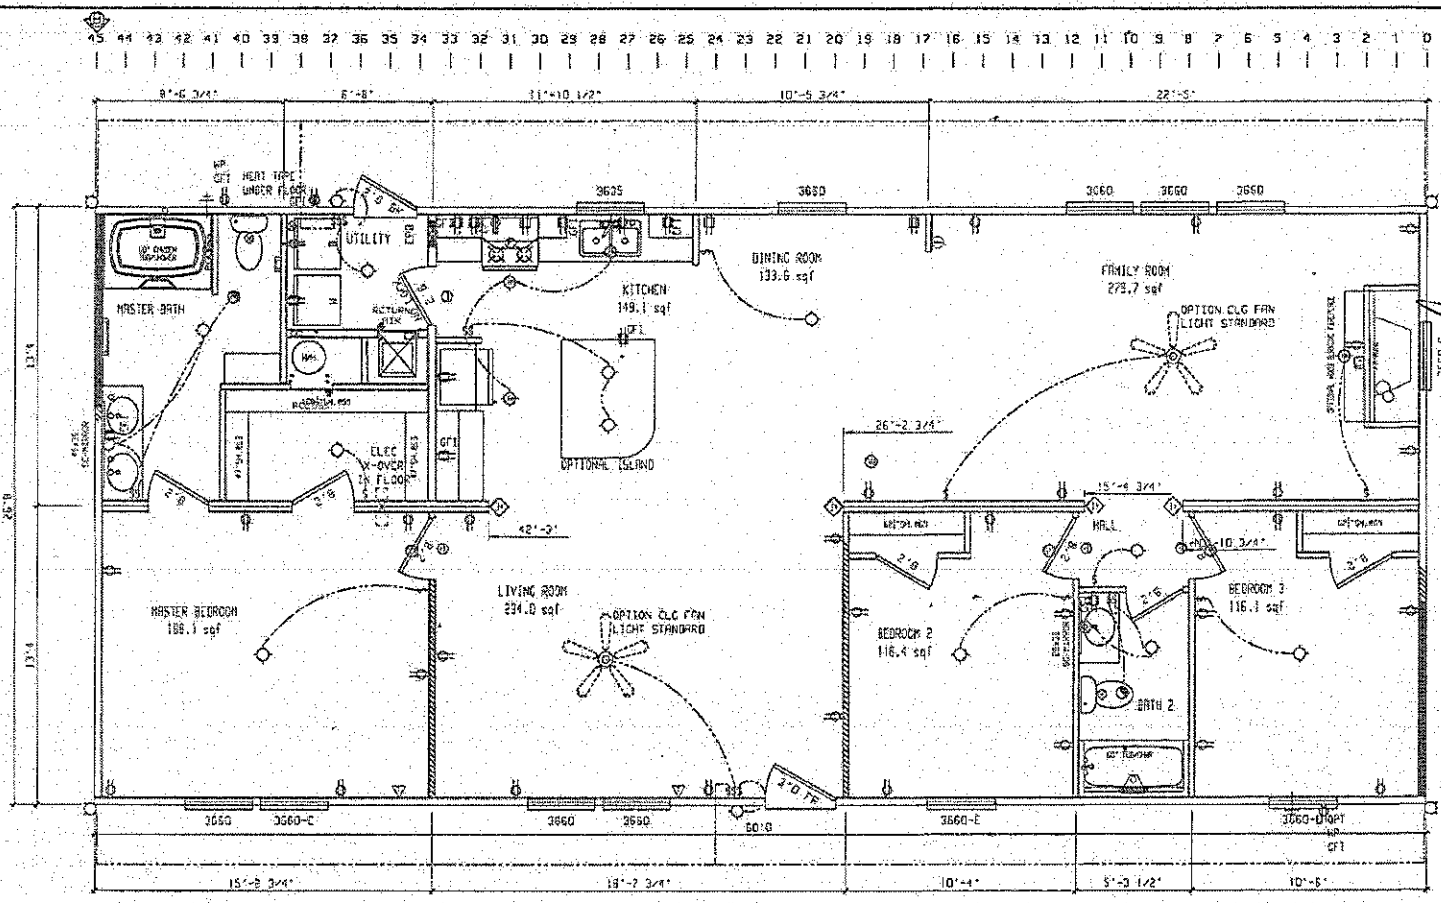


Architectural Plans Shall NOT Supersede Engineered Plans Date 7-27-15

Just Windows Date 8-12-15

RETURN AIR REQUIREMENTS	
① 20"x16" GRILL REQUIRED	◇ INDICATES REQUIRED NUMBER OF STUDS IN COLUMN
② 4"x10" GRILL W/ 2 1/2" DOOR UNDERCUT	◇ THE # SPECIFIES THAT THERE CAN BE NO HOLES IN STUDS IN COLUMNS
③ DOOR(S) MUST BE UNDERCUT 2 1/2" MIN.	
④ 4"x24" OR 6"x14" GRILL REQUIRED	

BRAND	SERIES
SCHULT	MP28

CMH MANUFACTURING, INC.

REVISIONS	BY	DATE

GENERAL NOTES

CEILING HEIGHT = 96.00

REFER TO DRAWING PAGE MP-2.0 FOR RAISED LIGHT & VENT

REFER TO DRAWING PAGE EL-1.2 FOR ELEC. SYMBOL & BRANCH CIRCUIT NUMBER

FLOOR FRAMING SPACING = 16

TOTAL WINDOW SQFT = 131


DRAWING TITLE

MASTER PLAN


MODEL NAME		SQ. FT.
4351		1600
PLANT	DESCRIPTION	MODEL NO.
957	28X60 3BR-2BA	ROC730032
DRAWN BY	ORIG. DATE	DATE PRINTED	SHEET NO.
KLK	07/22/2015	07/23/2015	1-1

45 44 43 42 41 40 39 38 37 36 35 34 33 32 31 30 29 28 27 26 25 24 23 22 21 20 19 18 17 16 15 14 13 12 11 10 9 8 7 6 5 4 3 2 1 0

OPTIOANL GLAMOUR BATH

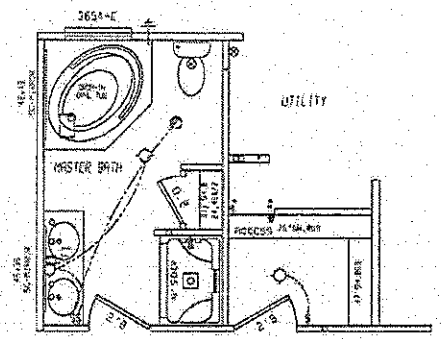

OPTIONAL DEN LAYOUT

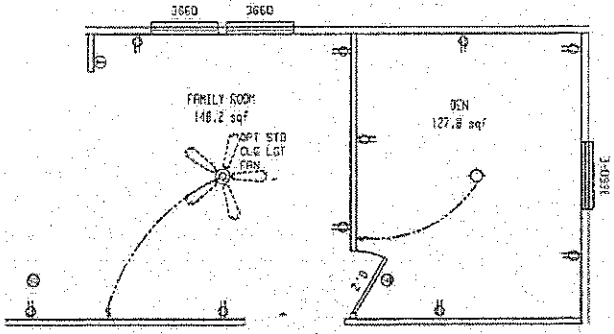

Acknowledgement of
Plans Submittal ONLY!
Date 7-27-15
Date 8-7-15

45 44 43 42 41 40 39 38 37 36 35 34 33 32 31 30 29 28 27 26 25 24 23 22 21 20 19 18 17 16 15 14 13 12 11 10 9 8 7 6 5 4 3 2 1 0

RETURN AIR REQUIREMENTS

1. 20"x10" GRILL REQUIRED
2. 4"x10" GRILL W/ 2 1/2" DOOR UNDERCUT
3. DOOR(S) MUST BE UNDERCUT 2 1/2" MIN.
4. 6"x24" OR 6"x14" GRILL REQUIRED

◇ INDICATES REQUIRED NUMBER OF STUDS IN COLUMN

◈ THE * SPECIFIES THAT THERE CAN BE NO HOLES IN STUDS IN COLUMN

BRAND	SERIES
SCHULT	MP28

CMH MANUFACTURING, INC.

REVISIONS	BY	DATE

GENERAL NOTES

CEILING HEIGHT = 96.00
REFER TO DRPIA PAGE MHP-2.0 FOR AFCA LIGHT & VENT
REFER TO DRPIA PAGE EL-1.2 FOR ELEC. SYMBOL & BRANCH CIRCUIT NUMBER

DRAWING TITLE

MASTER PLAN #2

MODEL NAME		SQ. FT.
4351		1600
PLANT	DESCRIPTION	MODEL NO.
957	28X60 3BR-2BA	ROC730D32
DRAWN BY	ORIG. DATE	DATE PRINTED	SHEET NO.
KLK	07/22/2015	07/23/2015	1-2