
IREDELL COUNTY HEALTH DEPARTMENT
ENVIRONMENTAL HEALTH DIVISION
PAGE 2: *SITE PLAN WORKSHEET*

'PLAN" BELOW. *INCOMPLETE SITE PLANS WILL BE RETURNED TO YOU FOR RESULT IN A DELAY IN THE ISSUANCE OF YOUR SEPTIC SYSTEM PERMIT!!!*

n item as you complete the site plan:

- **roperty Line measurements are clearly identified**
- **( ) All proposed structures are indicated**
- **( ) Front and side setbacks from property line**
- **( ) Preferred driveway location and well location**
- **( ) Area you prefer your septic system to be placed**
- **( ) North arrow, or other sufficient indicator of direction**

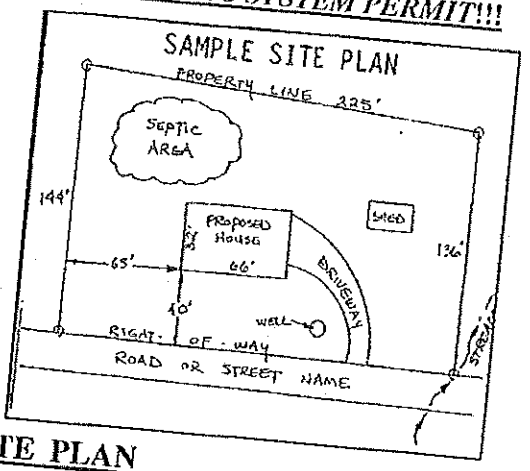


Circle N/A on the following if appropriate:

Location of septic systems and wells within 100' of your property N/A
Location of easements and rights of ways on your property N/A
Location of any designated wetlands on the property N/A

USE THIS SPACE TO DRAW YOUR SITE PLAN

Show: proposed house or business footprint, wells, water lines, patios, pools and decks, and any other item that will occupy space on the site

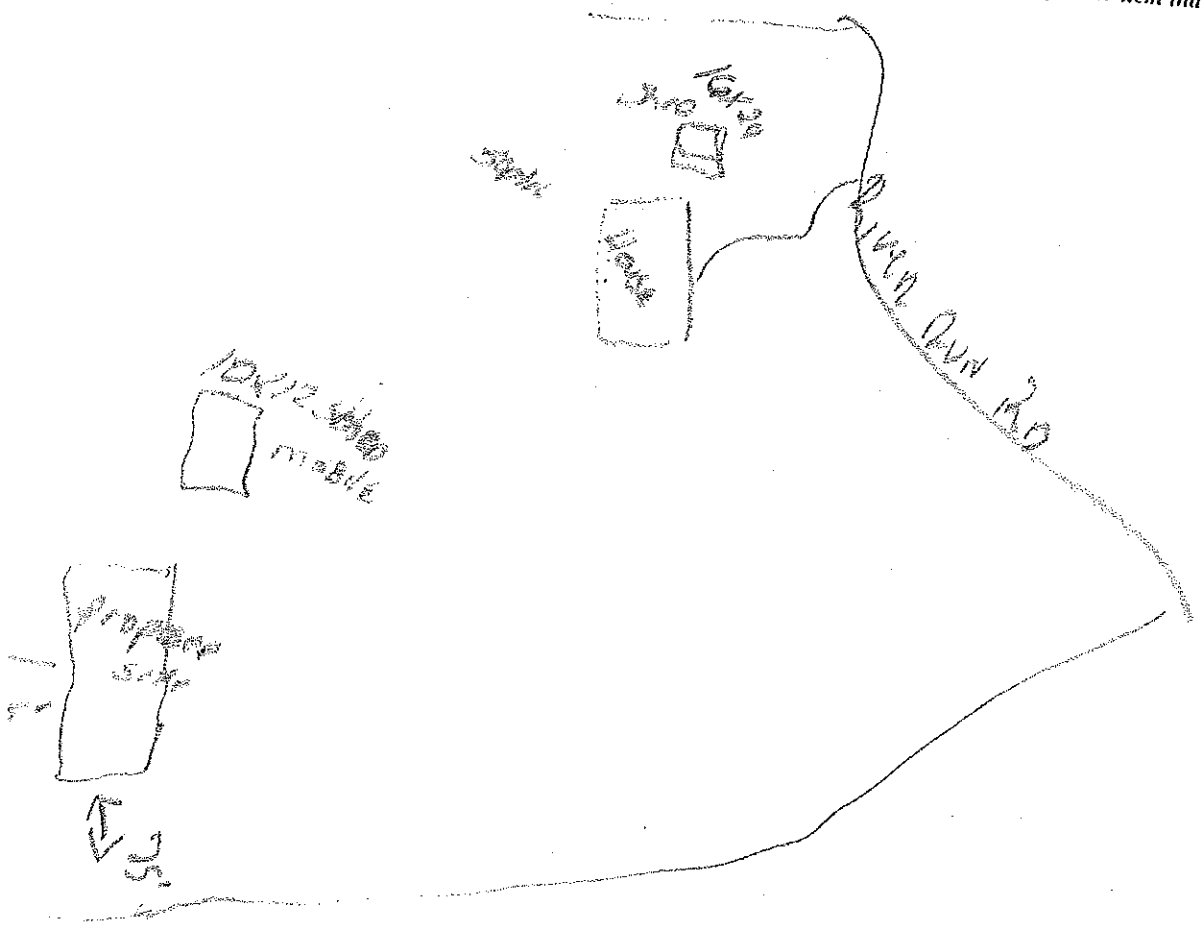


Signature: David Fay

Property owner or owner's legal representative signature (SIGNATURE REQUIRED)

1-09-15

DATE

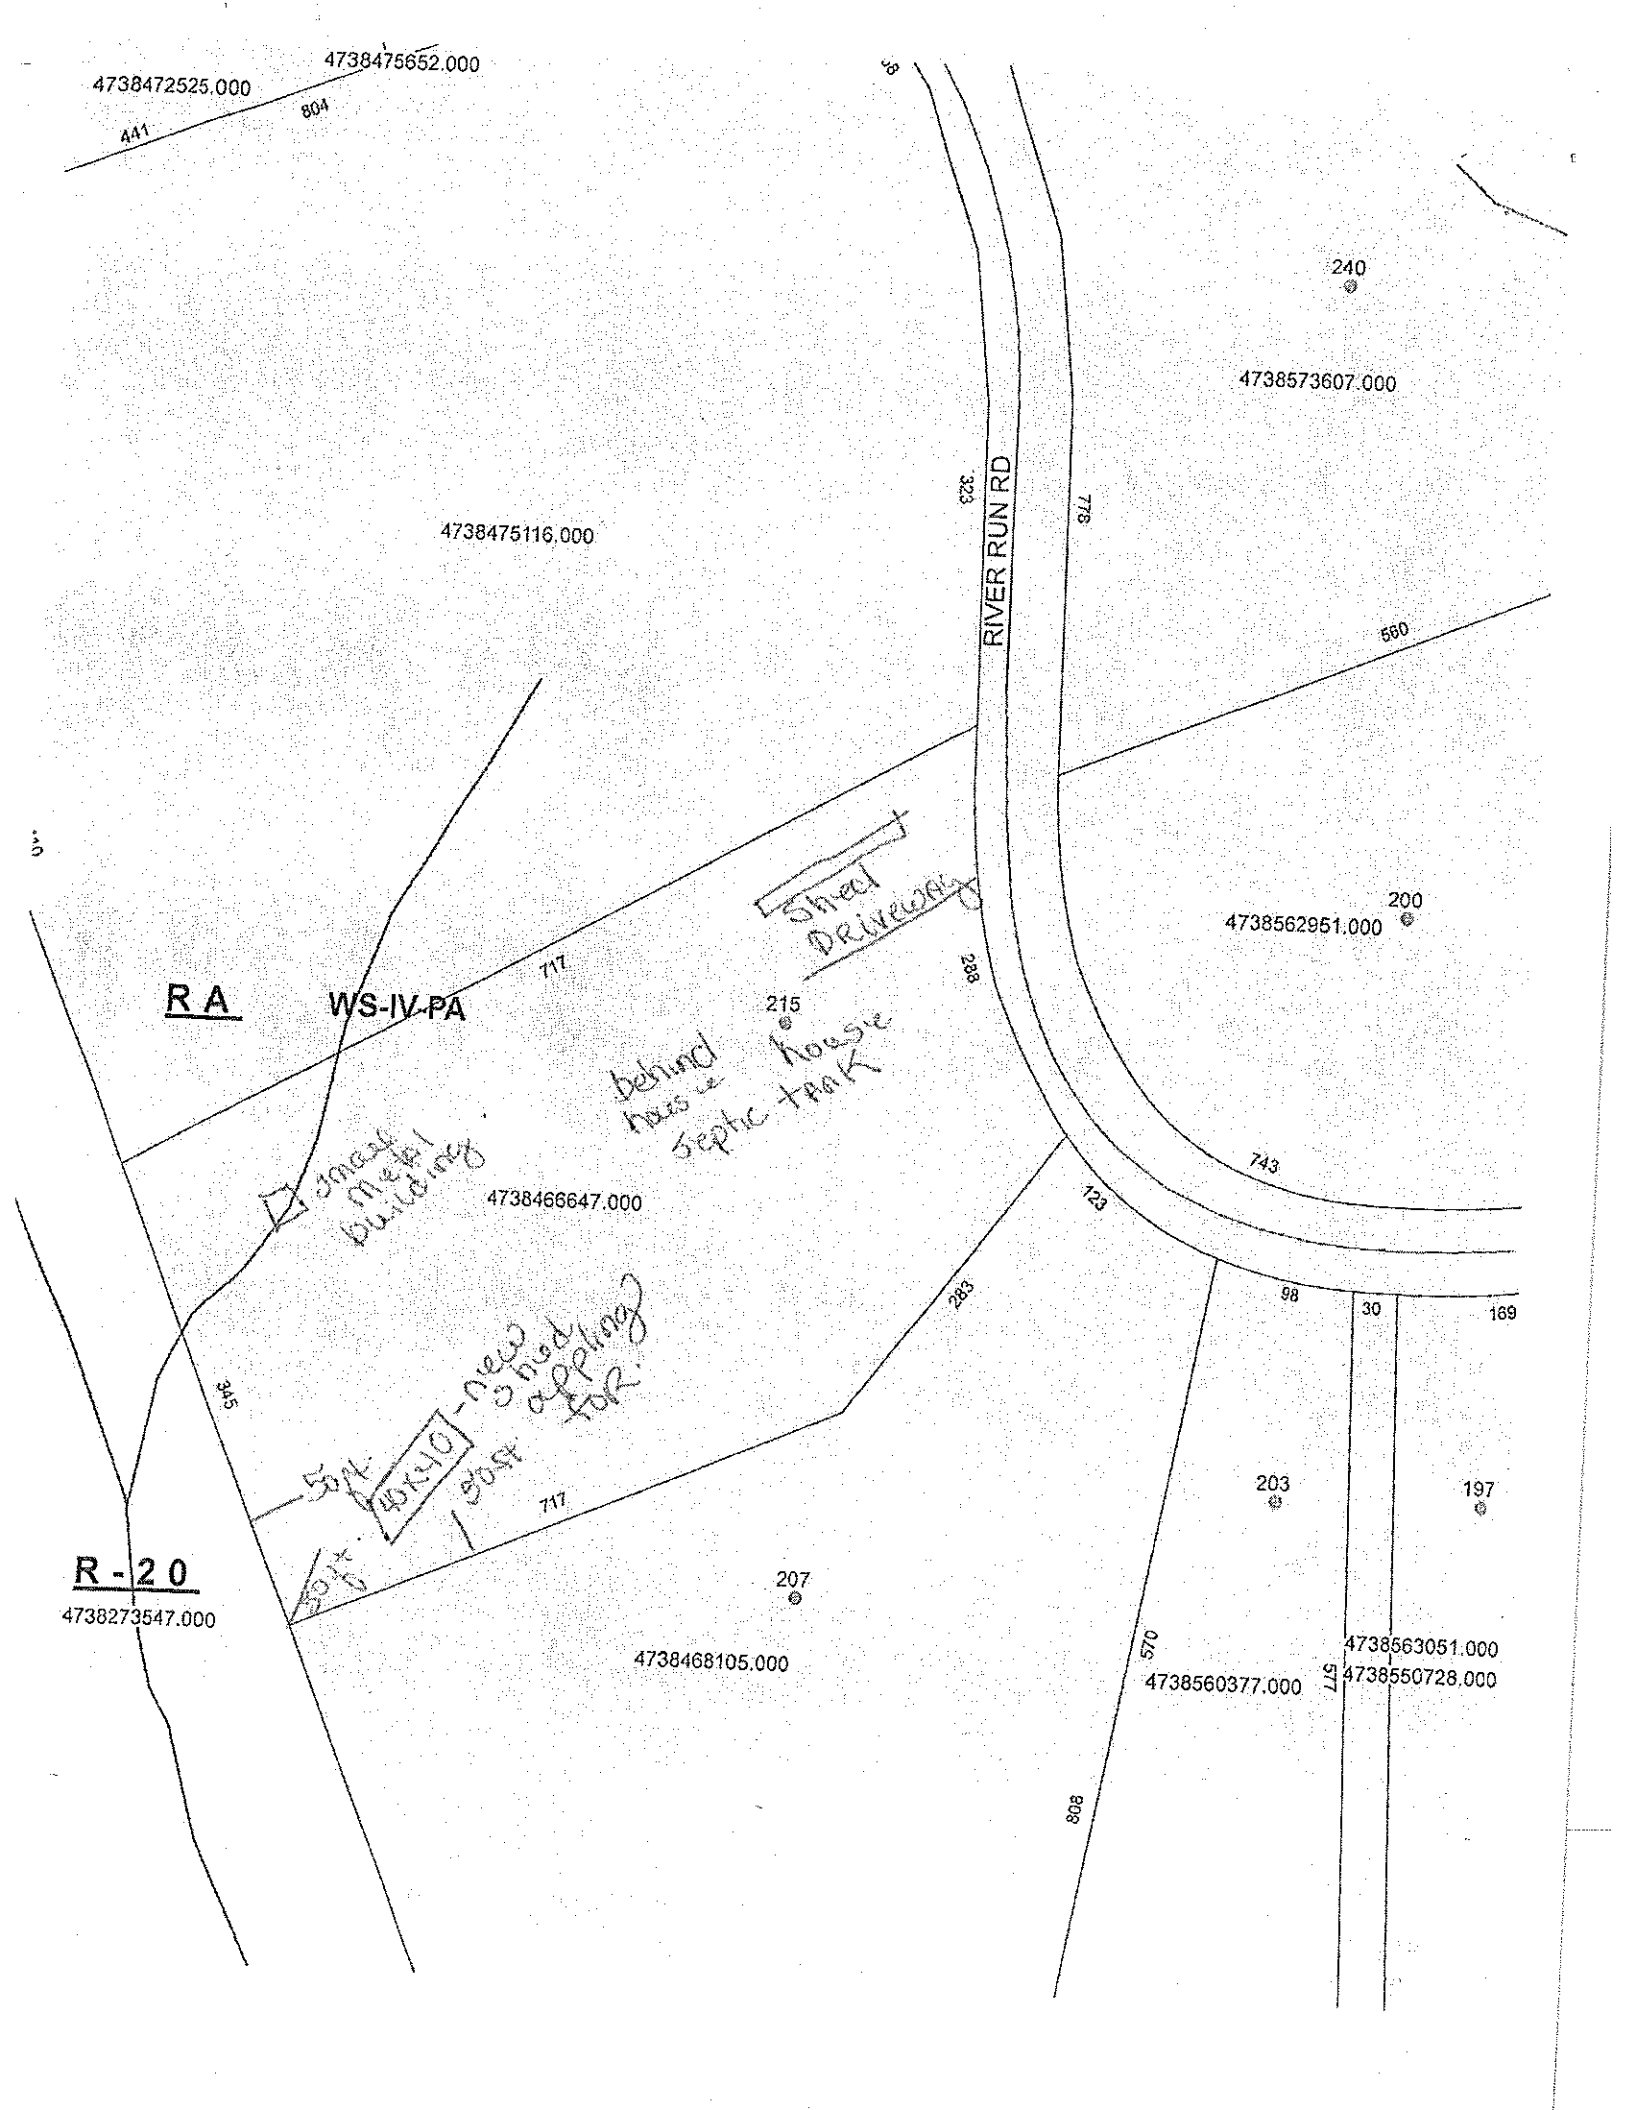
4738472525.000
4738475652.000
441
804
RIVER RUN RD
240
4738573607.000
4738475116.000
323
776
560
Shed
Driveway
200
4738562951.000
R A
WS-IV-PA
717
288
215
behind house
septic tank
metal building
4738466647.000
743
123
98
30
169
283
345
50'
50'
40'x40'
need a mod. applied for.
717
203
197
R-20
4738273547.000
207
4738468105.000
570
4738563051.000
4738560377.000
577
4738550728.000
808