IREDELL COUNTY HEALTH DEPARTMENT *ENVIRONMENTAL HEALTH DIVISION*:

SITE PLAN WORKSHEET

SEE THE "SAMPLE SITE PLAN" BELOW. ***INCOMPLETE SITE PLANS WILL BE RETURNED TO YOU FOR COMPLETION AND MAY RESULT IN A DELAY IN THE ISSUANCE OF YOUR SEPTIC SYSTEM PERMIT!!!***

Place an (X) beside each item as you complete the site plan:

X Property Line measurements are clearly identified... **X All proposed structures are indicated...**

SHOW: proposed house or business footprint, wells, water lines, patios, pools and decks, and any other item that will occupy space on the site


X Front and side setbacks from property line... **X Preferred driveway location and configuration, preferred well location...**

X Area you prefer your septic system to be placed... **X North arrow, or other sufficient indicator of direction...**


Circle N/A on the following if appropriate:

____ Location of septic systems and wells within 100' of your property.. (N/A)

____ Location of easements and rights of ways on your property.. (N/A) **____ Location of any designated wetlands on the property... (N/A)**

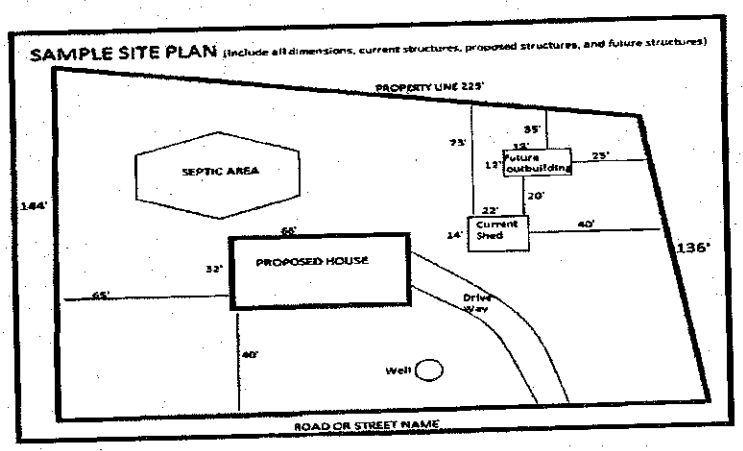

USE THIS SPACE TO DRAW YOUR SITE PLAN

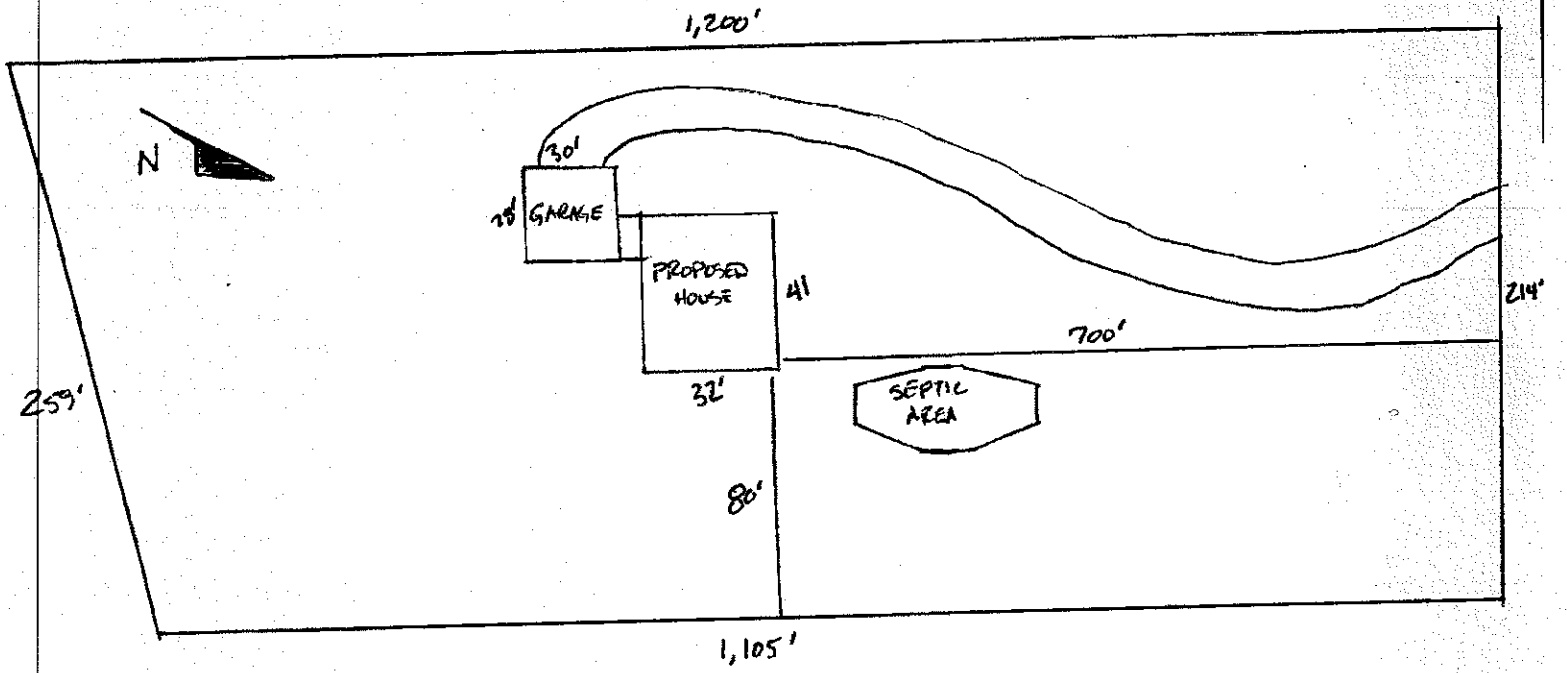

Signature: _____ 03.09.15

REQUIRED **property owner or owner's legal representative signature.** **DATE**