
Architect Shingles
9/12 Roof
9' Sidewalls

#72 - Stoehr

OFF-FRAME CAFE *2'x6' Sidewalls

OSB Wrap
22-13-30
Wind wrap

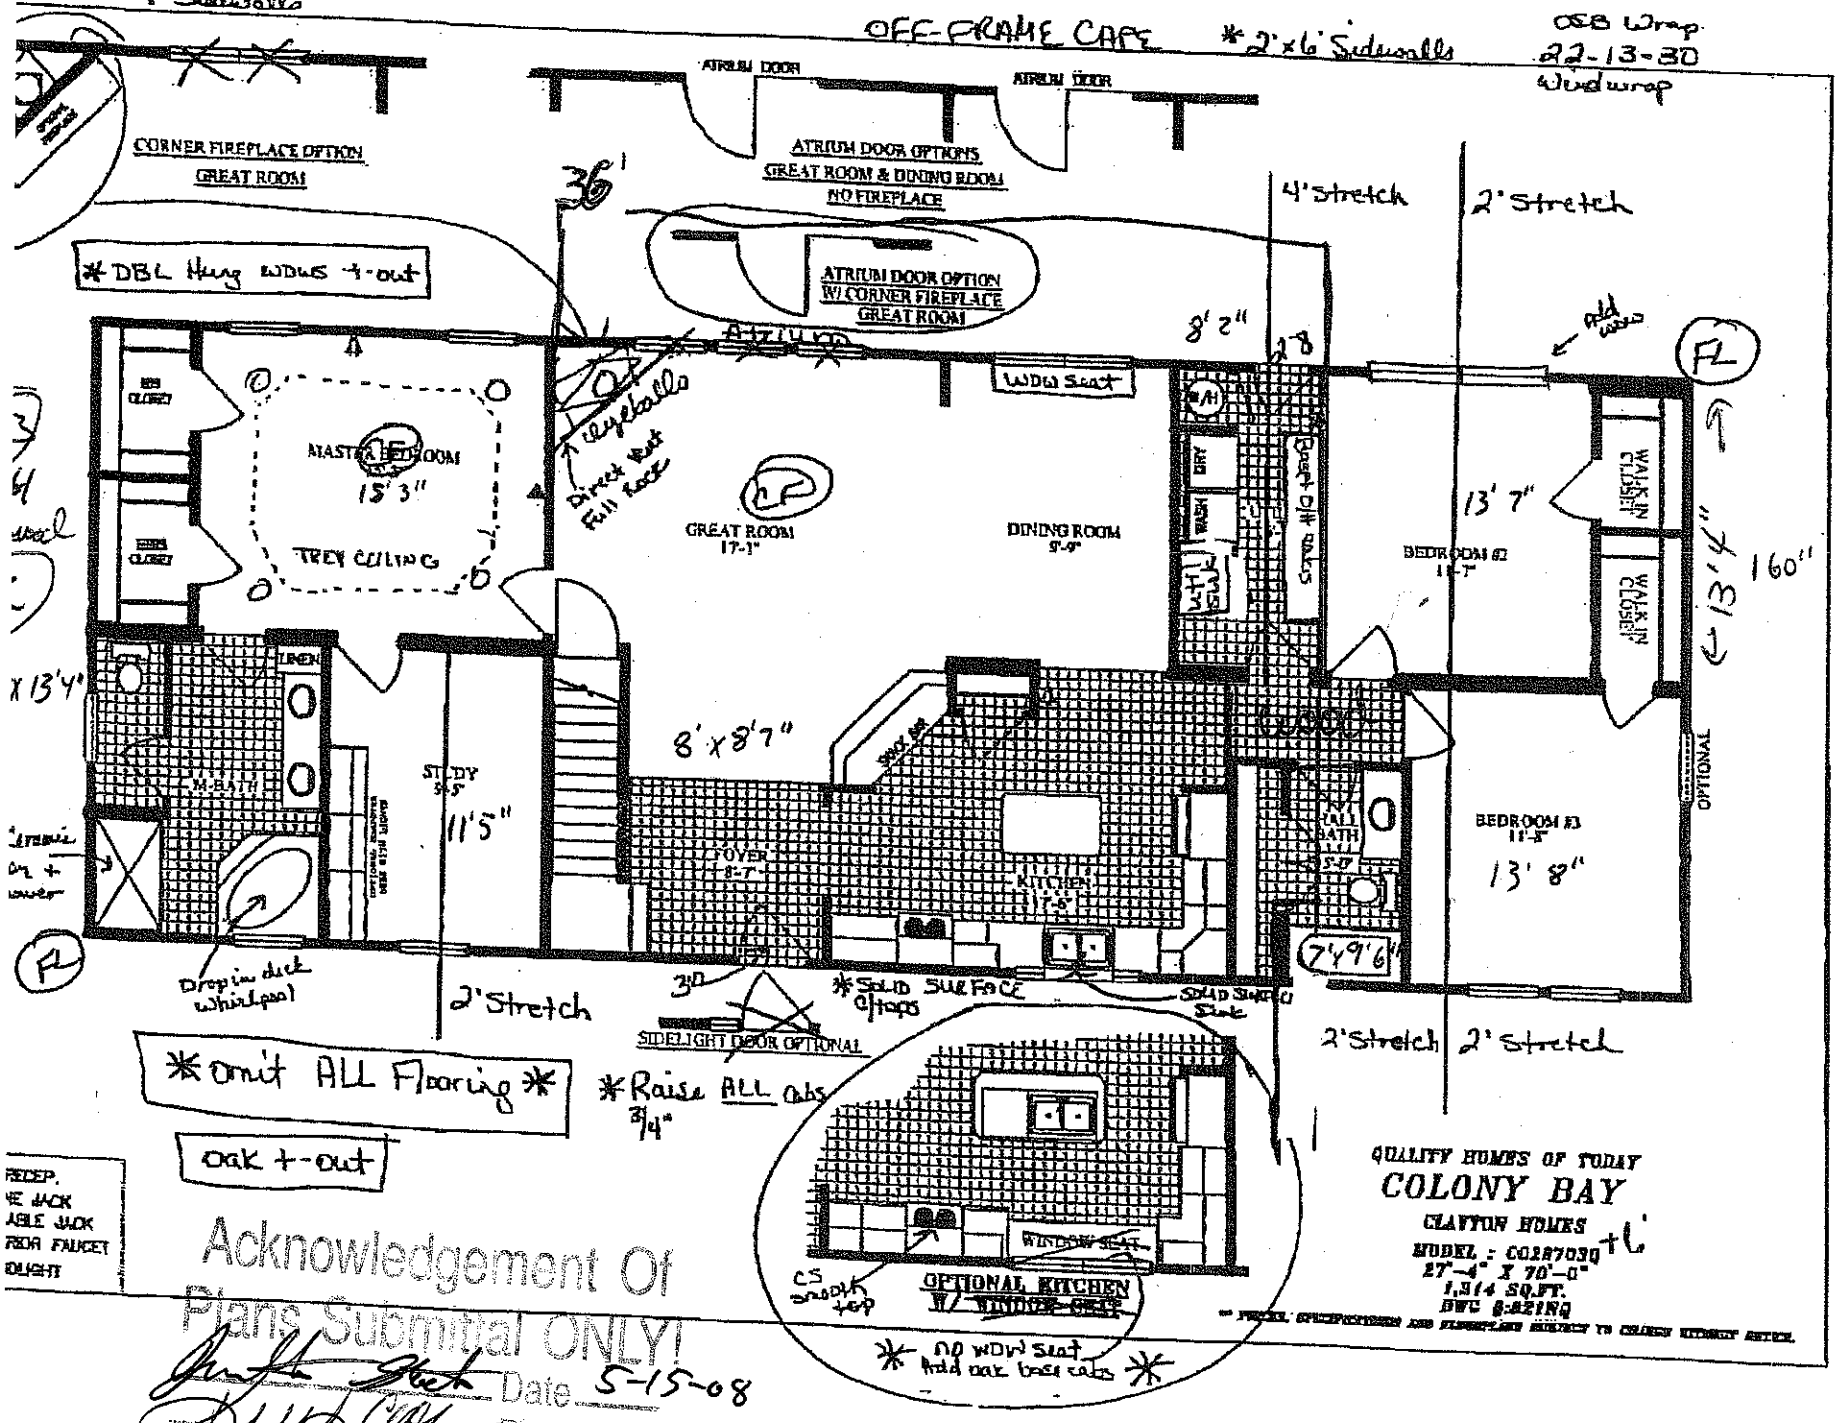

RECEP.
WE JACK
ABLE JACK
FROM FAUCET
OLIGHT

Acknowledgement Of
Plans Submittal ONLY!

Date 5-15-08

Date