
ROGERSON

Acknowledgement Of Plans Submittal ONLY!

Date 4/21/03

Date 21 Apr. 03

MAR. 20. 2003 6:53PM NO. 3012 P. 4/19

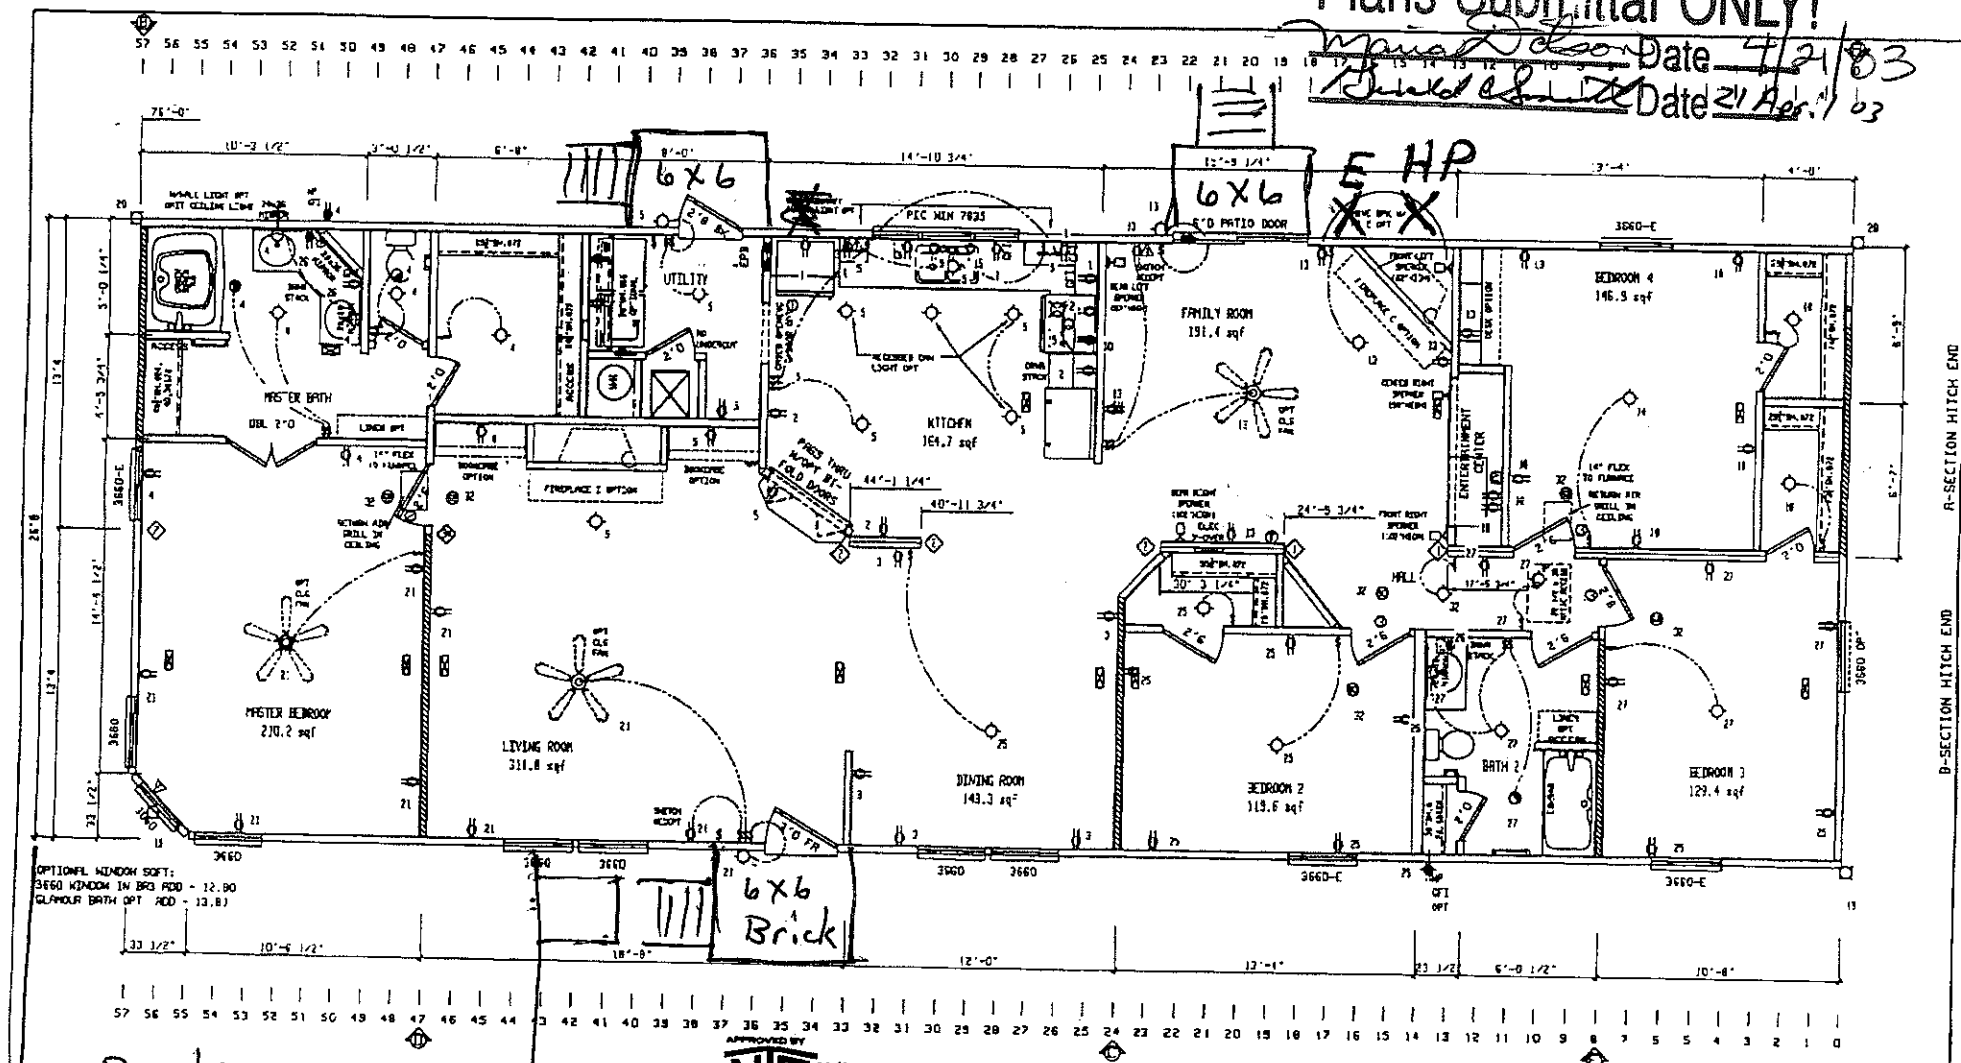

Parking

APPROVED BY NTA INC. 03/10/03 Michael Fuller

RETURN AIR REQUIREMENTS	
① 20"x16" GRILL REQUIRED	④ INDICATES REQUIRED NUMBER OF STUDS IN COLUMN
② 8"x14" GRILL W/ 2 1/2" DOOR UNDERCUT	⑤ THE # SPECIFIES THAT THERE CAN BE NO HOLES IN STUDS IN COLUMNS
③ DOOR(S) MUST BE UNDERCUT 2 1/2" MIN.	
④ 1" x 24" GRILL REQUIRED	

HBOS
MANUFACTURING, LP

REVISIONS	BY	DATE
Changes made per pos (IDW)	SDP	01/16/03
ADD MDH PIER SET #3	JMS	01/22/03
REVISIONS PER POR #30171, 30189	SDP	11/21/02

GENERAL NOTES
CEILING HEIGHT = 90
FLOOR FRAMING SPACING = 16
TOTAL WINDOW SQFT = 197.35

DRAWING TITLE
MASTER PLAN

BRAND	SERIES	MODEL NO.
INDEPENDENT	LG28	2768
PLANT	DESCRIPTION	
02	28x76 4BR-2BA	
DRAWN BY	ORIG. DATE	HTC PRINTED	SHEET NO.
SDP	07/24/2002	01/31/2003	1-1